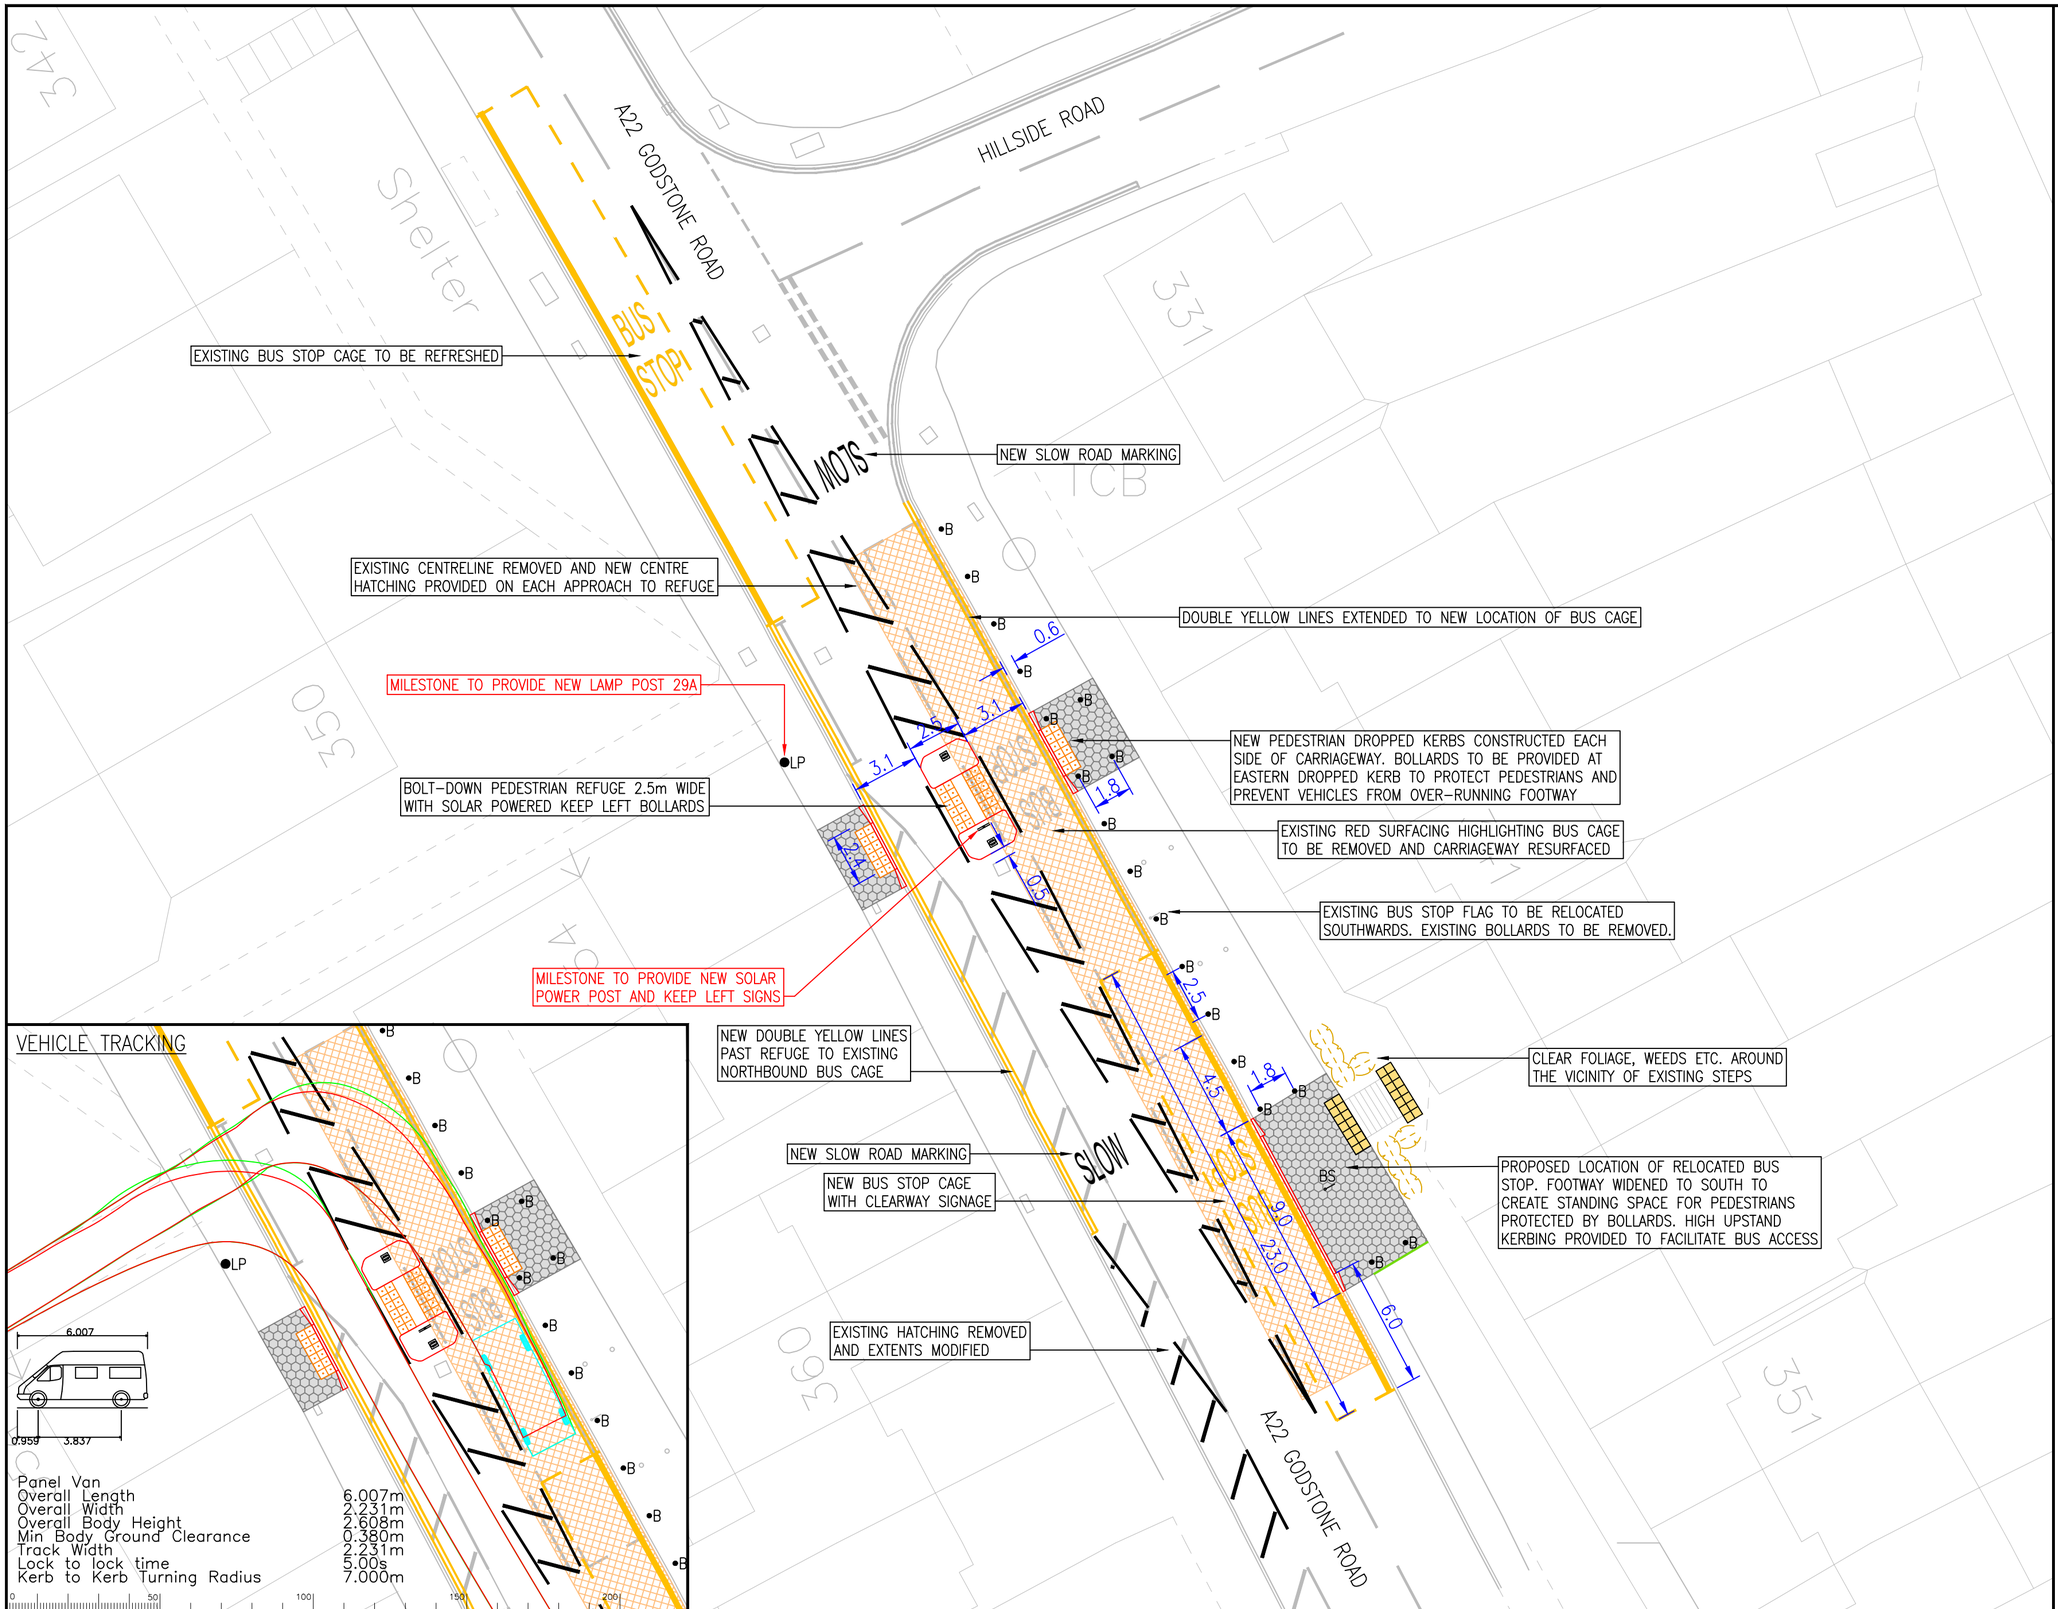

VEHICLE TRACKING

Panel Van	
Overall Length	6.007m
Overall Width	2.231m
Overall Body Height	2.608m
Min Body Ground Clearance	0.380m
Track Width	2.231m
Lock to lock time	5.00s
Kerb to Kerb Turning Radius	7.000m

KEY

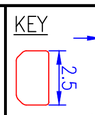

- PROPOSED BOLT-DOWN PEDESTRIAN REFUGE 2.5m WIDE
- PROPOSED KERBING
- PROPOSED EDGING
- PROPOSED CARRIAGEWAY RESURFACING
- PROPOSED FOOTWAY CONSTRUCTION
- PROPOSED BUFF COLOURED TACTILE PAVING
- PROPOSED BUFF COLOURED CORDUROY HAZARD WARNING SURFACE PAVING
- •B PROPOSED BOLLARD
- ↓BS PROPOSED LOCATION OF RELOCATED BUS STOP FLAG AND POLE
- PROPOSED SOLAR POWERED BOLLARD
- PROPOSED HIGH LEVEL ILLUMINATED KEEP LEFT SIGNS IN PEDESTRIAN REFUGE ISLAND
- PROPOSED WHITE ROAD MARKING
- PROPOSED YELLOW ROAD MARKING
- REMOVE AND DISPOSE FOLIAGE AND WEEDS

NOTES

1. THIS DRAWING IS FOR INFORMATION ONLY.
2. THE ORIGINAL OF THIS DRAWING WAS PRODUCED IN COLOUR.
3. DRAWINGS BASED ON TOPOGRAPHICAL SURVEY INFORMATION CAPTURED FOR A22 GODSTONE ROAD ONLY. ALL OTHER MAPPING IS TAKEN FROM GIS OS DATA.
4. SETTING OUT OF WORKS TO BE CARRIED OUT BY CONTRACTOR WITH CHECKING BY SCC ENGINEER ON REQUEST.
5. ALL DIMENSIONS ARE IN METRES UNLESS OTHERWISE STATED.
6. DO NOT SCALE FROM THIS DRAWING.
7. ALL WORKS SHALL BE CARRIED OUT IN ACCORDANCE WITH THE SPECIFICATION FOR HIGHWAY WORKS AND SCC STANDARD DETAIL DRAWINGS.
8. SITE CLEARANCE ITEMS NOT SHOWN FOR CLARITY.
9. FOR WORKS INVOLVING ELECTRICAL/LIGHTING TASKS, WORKS TO BE CARRIED OUT BY MILESTONE ARE ANNOTATED WITH RED TEXT.

LOCATION PLAN

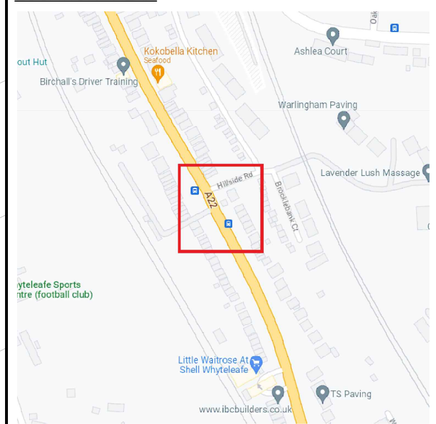

Notes

Rev.	Description	Drwn	Sig.	Date	Chkd	Sig.	Date	Appr	Sig.	Date
A	General amendments following informal consultation and road safety audit	GB	GB	06/11/23						

File Name: I:\EA1\PC all\Resource Pool\Projects\SE Tandridge\PC1271 Godstone Rd, Whyteleafe\6. Drawings\Current\PC1271-D-01-100-01 Rev A Godstone Rd Refuge - GA.DWG

Scale 1:200

North Point

'Based upon the Ordnance Survey mapping with the permission of the Controller of Her Majesty's Stationery Office © Crown copyright. Unauthorised reproduction infringes Crown copyright and may lead to prosecution or civil proceedings.' Surrey County Council LA 076872 2002.

Drawn by GB	Sig. GB	Date 18/07/23
Checked by originator SP	Sig. SP	Date 04/08/23
Approved by JW	Sig. JW	Date 19/09/23

Project
A22 GODSTONE ROAD, WHYTELEAFE
PROPOSED PEDESTRIAN REFUGE

Drawing
DETAIL DESIGN
GENERAL ARRANGEMENT
SHEET 1 OF 1

SURREY COUNTY COUNCIL
Surrey Highways
transport for Surrey

Project No. PC1271
Contract
Sheet No.
Drawing No. PC1271-D-01-100-01
Rev. A
Classification DRAFT

XX A2