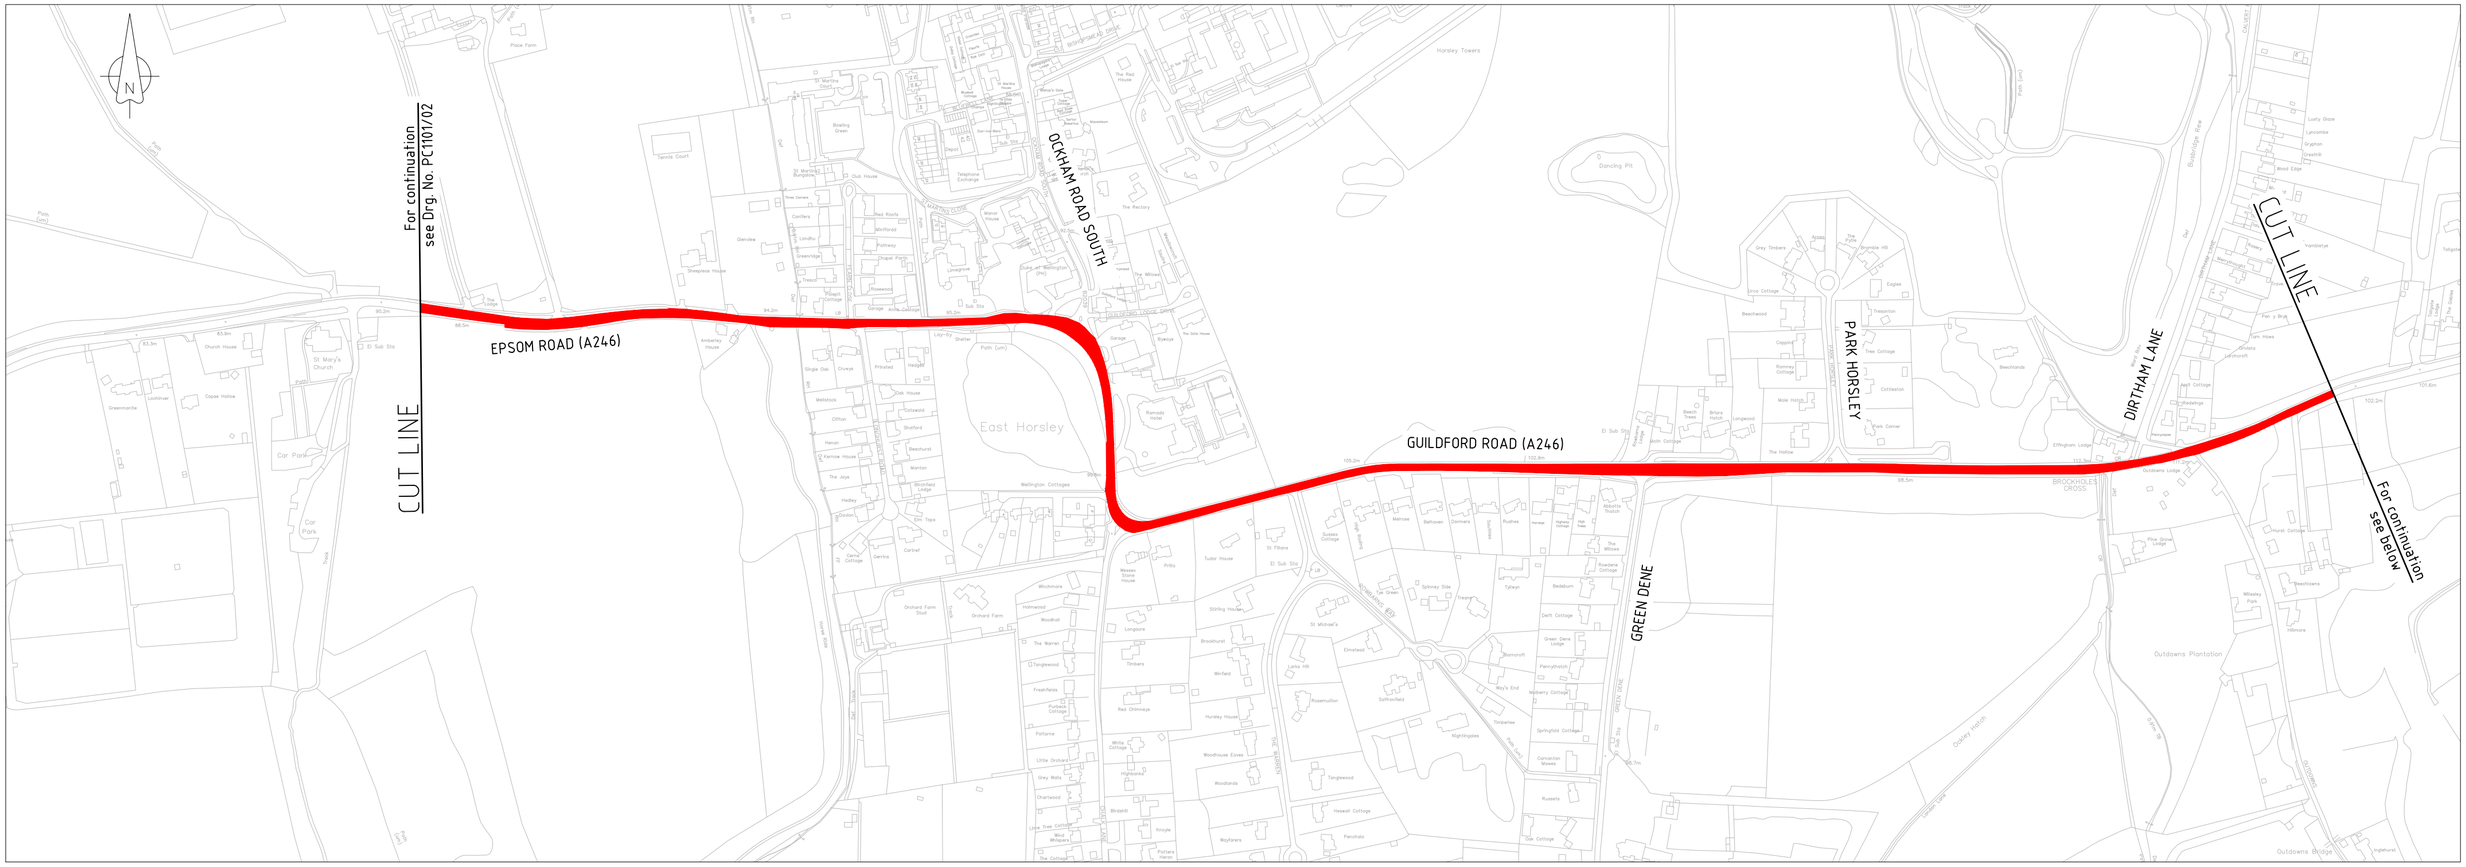

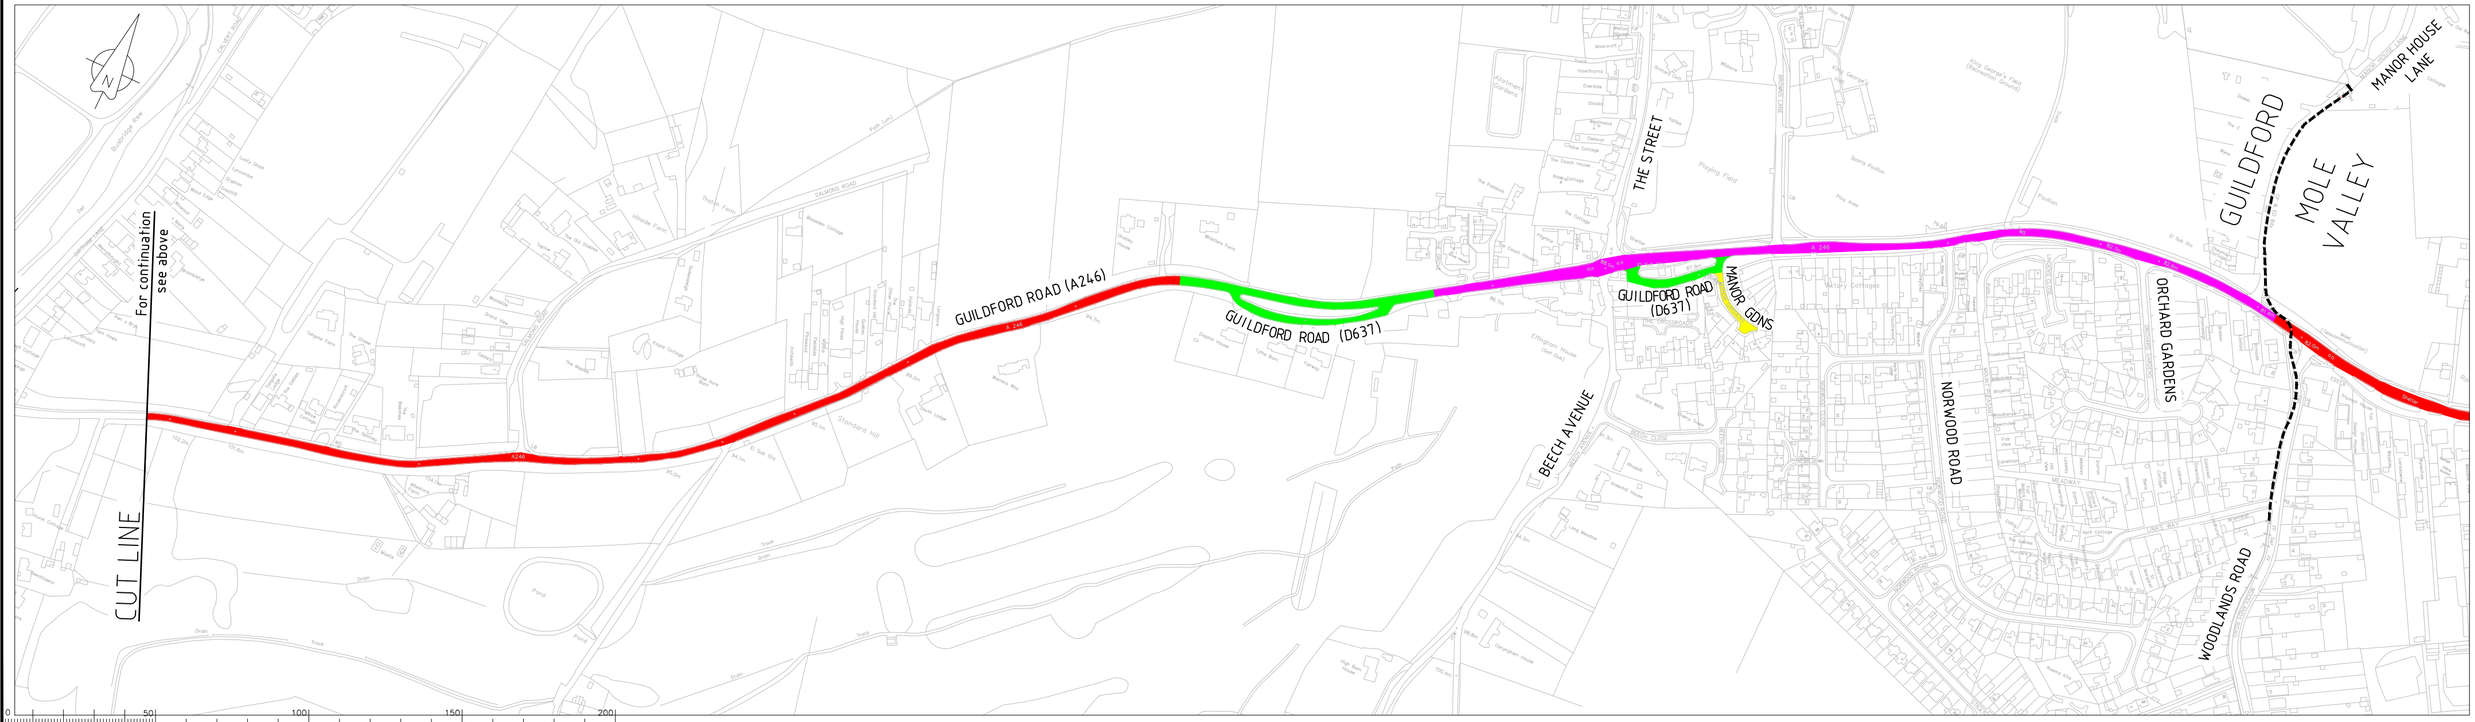

0 50 100 150 200

KEY

- PROPOSED REDUCTION FROM NATIONAL SPEED LIMIT TO 30mph SPEED LIMIT (BY ORDER)
- PROPOSED REDUCTION FROM NATIONAL SPEED LIMIT TO 50mph SPEED LIMIT (BY ORDER)
- PROPOSED REDUCTION FROM 50mph TO 40mph SPEED LIMIT
- EXISTING 30mph SPEED LIMIT (BY STREET LIGHTING) TO REMAIN
- EXISTING 30mph SPEED LIMIT (BY ORDER) TO REMAIN
- EXISTING 40mph SPEED LIMIT TO REMAIN
- EXISTING 50mph SPEED LIMIT TO REMAIN

Rev.	Description	Drwn	Sig.	Date	Chkd	Sig.	Date	Appr	Sig.	Date

File Name: I:\EAI\PC all\Resource Pool\Projects\SW Guildford\PC1101 Epsom Road, W Horsley\6. Drawings\Current\PC1101-02_03 Speed Limits.dwg

Scale 1:4000 @ A2

North Point

"Based upon the Ordnance Survey mapping with the permission of the Controller of Her Majesty's Stationery Office © Crown copyright. Unauthorised reproduction infringes Crown copyright and may lead to prosecution or civil proceedings." Surrey County Council LA 076872 2002.

Drawn by CB	Sig. CB	Date 31/01/22
Checked by originator CB	Sig. CB	Date 31/01/22
Approved by BA	Sig. BA	Date 31/01/22

Project

EPSOM ROAD AND GUILDFORD ROAD (A246)
EAST HORSLEY AND EFFINGHAM

Drawing

EXISTING AND PROPOSED SPEED LIMITS

SHEET 2 OF 2

SURREY COUNTY COUNCIL
Surrey Highways
by
Transport for Surrey

Project No. PC1101

Contract Sheet No.

Drawing No. PC1101/03

Rev. –

Classification PRESENTATION

XX A2