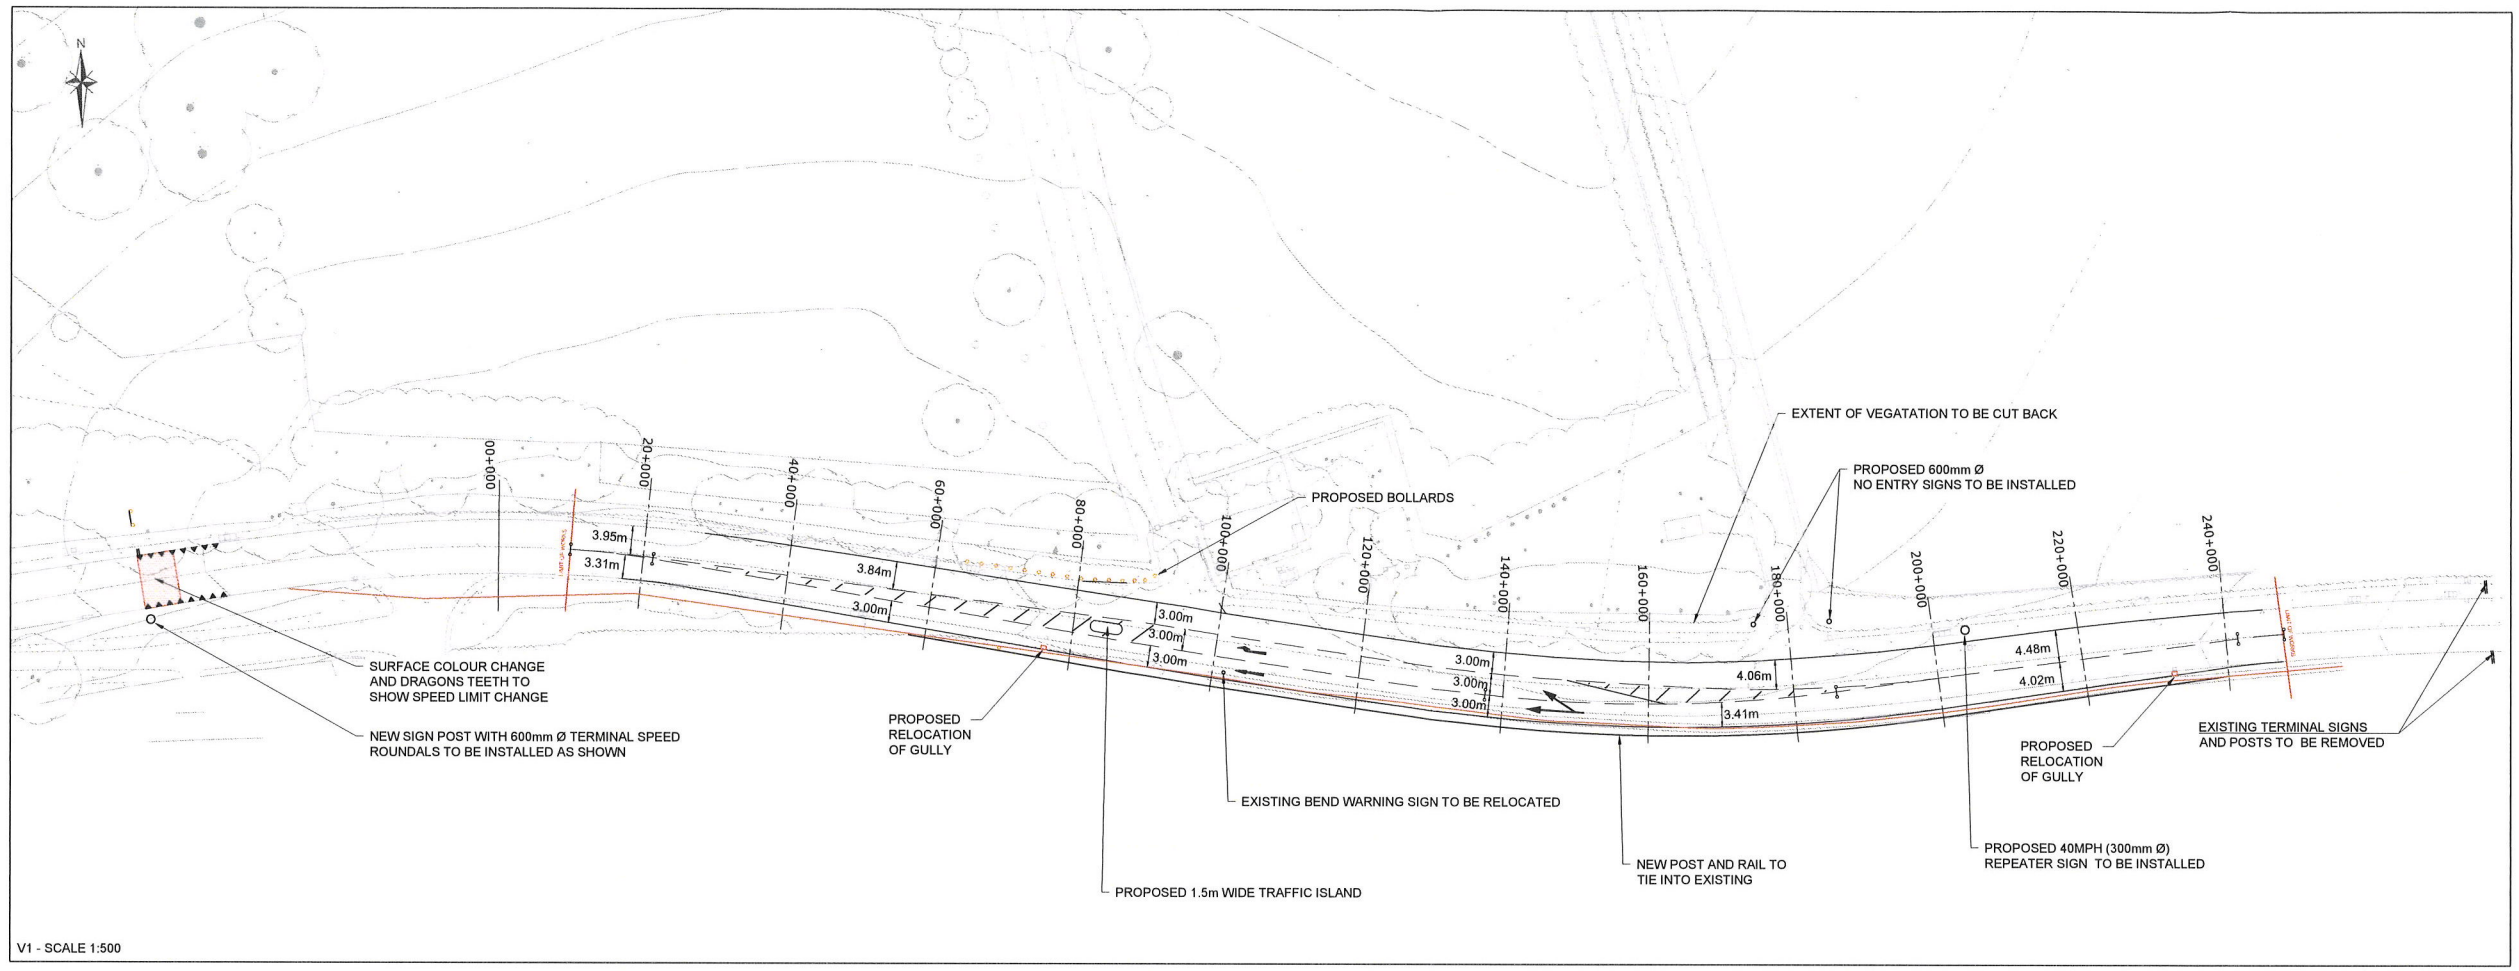

V1 - SCALE 1:500

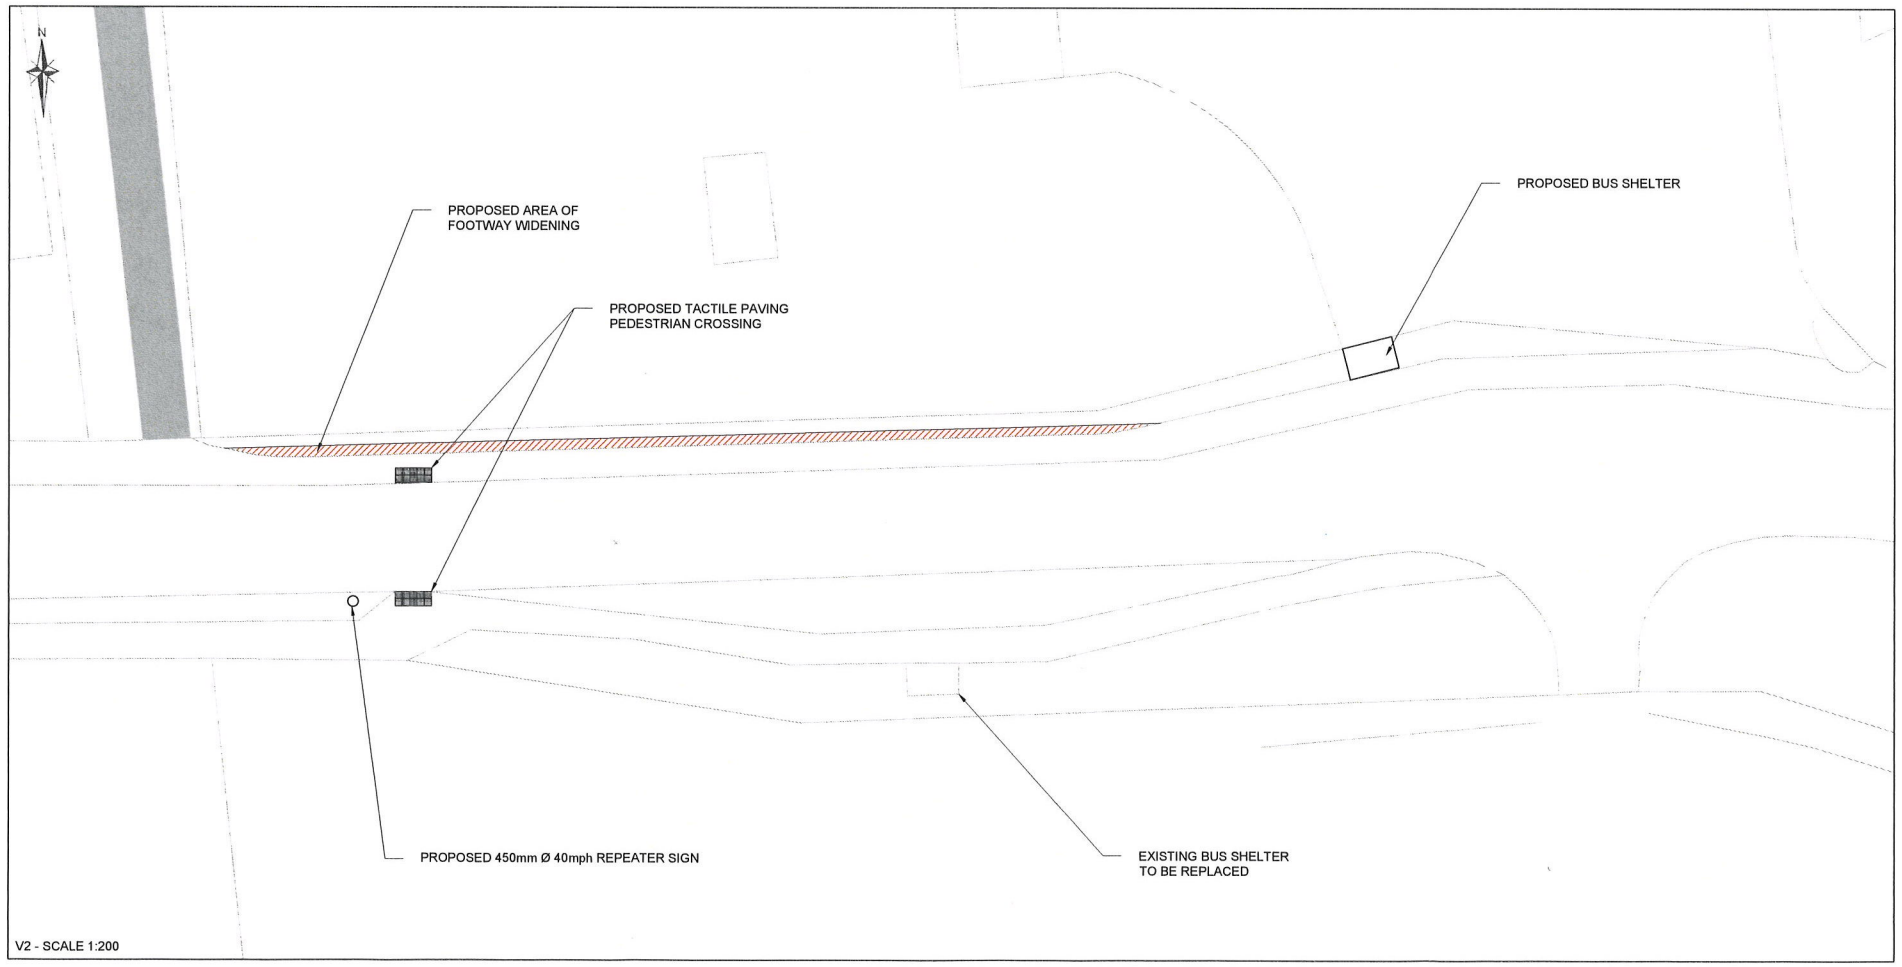

V2 - SCALE 1:200

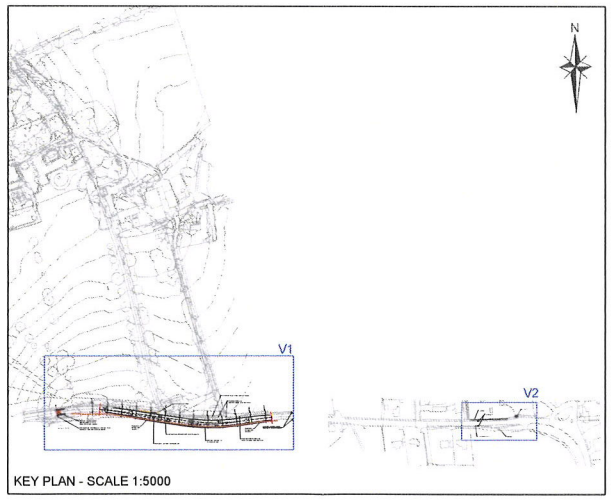

KEY PLAN - SCALE 1:5000

NOTES

KEY:

HIGHWAY BOUNDARY LINE -

PROPOSED GULLIES -

Rev	Amendments	Drn	Chk	App	Date

MARKIDES ASSOCIATES

8th Floor,
The Tower Building,
York Road
London
SE1 7NX

Telephone: 0207 442 2225
E: enquiries@markidesassociates.co.uk
W: www.markidesassociates.co.uk

Job Title

WEST HORSLEY PLACE

Drawing Title

GENERAL ARRANGEMENT

Client

MARY ROXBURGHE TRUST

Scale	Date	Designed
AS SHOWN @ A1	05/0718	KO
Drawn	**Checked**	**Approved**
JG	GM	-
Job No	**Drawing No**	**Rev**
17051-01	17051-01-101	-

M:\Projects\17051-01 - West Horsley Place\Technical\CAD\Drawings\17051-01-101 General Arrangement.dwg