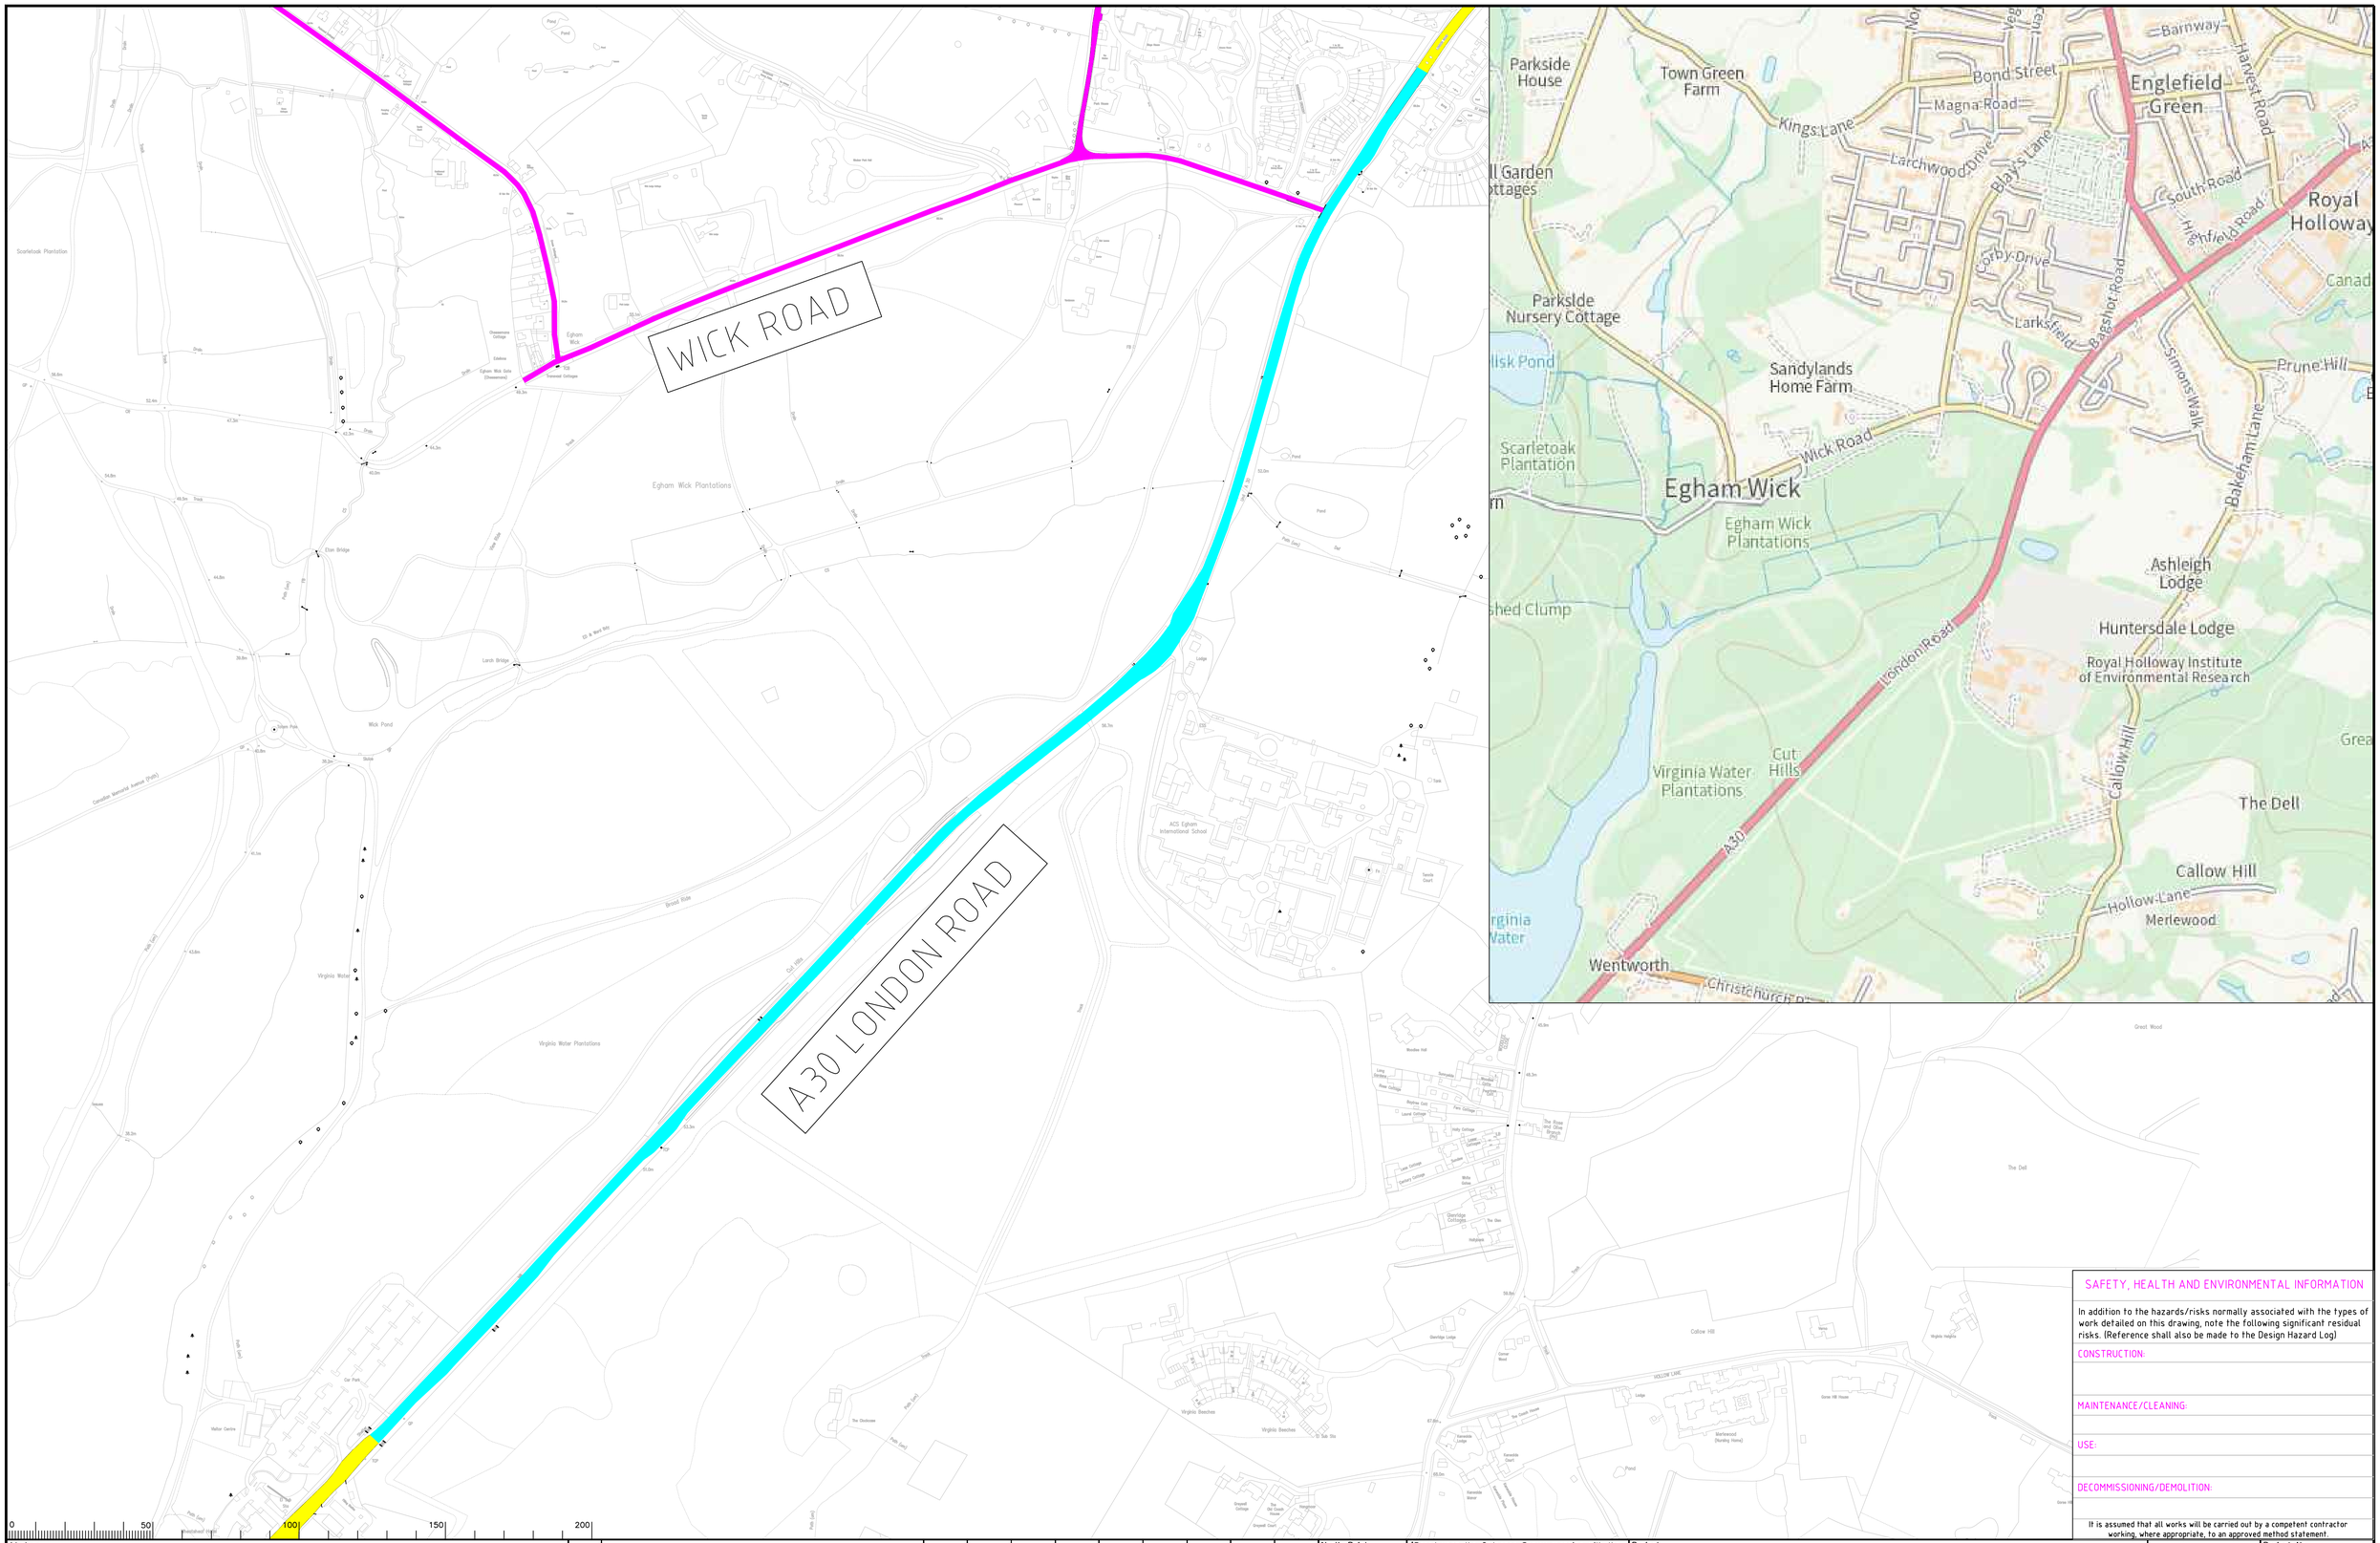

SAFETY, HEALTH AND ENVIRONMENTAL INFORMATION

In addition to the hazards/risks normally associated with the types of work detailed on this drawing, note the following significant residual risks. (Reference shall also be made to the Design Hazard Log)

CONSTRUCTION:

MAINTENANCE/CLEANING:

USE:

DECOMMISSIONING/DEMOLITION:

It is assumed that all works will be carried out by a competent contractor working, where appropriate, to an approved method statement.

Notes

NEW PROPOSED 40MPH SPEED LIMIT.

EXISTING 40MPH SPEED LIMIT TO REMAIN.

EXISTING 30MPH SPEED LIMIT TO REMAIN.

Rev.	Description	Drwn	Sig.	Date	Chkd	Sig.	Date	Appr	Sig.	Date
A	CHANGE OF SPEED LIMITS AND BOUNDARIES	KD	KD	02-08-22						

File Name: I:\EA\PC all\Resource Pool\Projects\NW Runnymede\PC1231 London Road, Virginia Water Speed limit review\6. Drawings\Current\TRO\PC1231 C-01-0100-SE-TRO.dwg

North Point

'Based upon the Ordnance Survey mapping with the permission of the Controller of Her Majesty's Stationery Office © Crown copyright. Unauthorised reproduction infringes Crown copyright and may lead to prosecution or civil proceedings.' Surrey County Council LA 076872 2002.

Drawn by KD	Sig. KD	Date
Checked by originator	Sig.	Date
Approved by	Sig.	Date

Project

A30 LONDON ROAD, VIRGINA WATER SPEED LIMIT ASSESSMENTS

Drawing

TRO PLAN PART-1

SHEET 1 OF 1

SURREY COUNTY COUNCIL

Surrey Highways & Transport for Surrey

Project No.	PC1231
Contract Sheet No.	
Drawing No.	Rev. A
Classification	DRAFT

A1