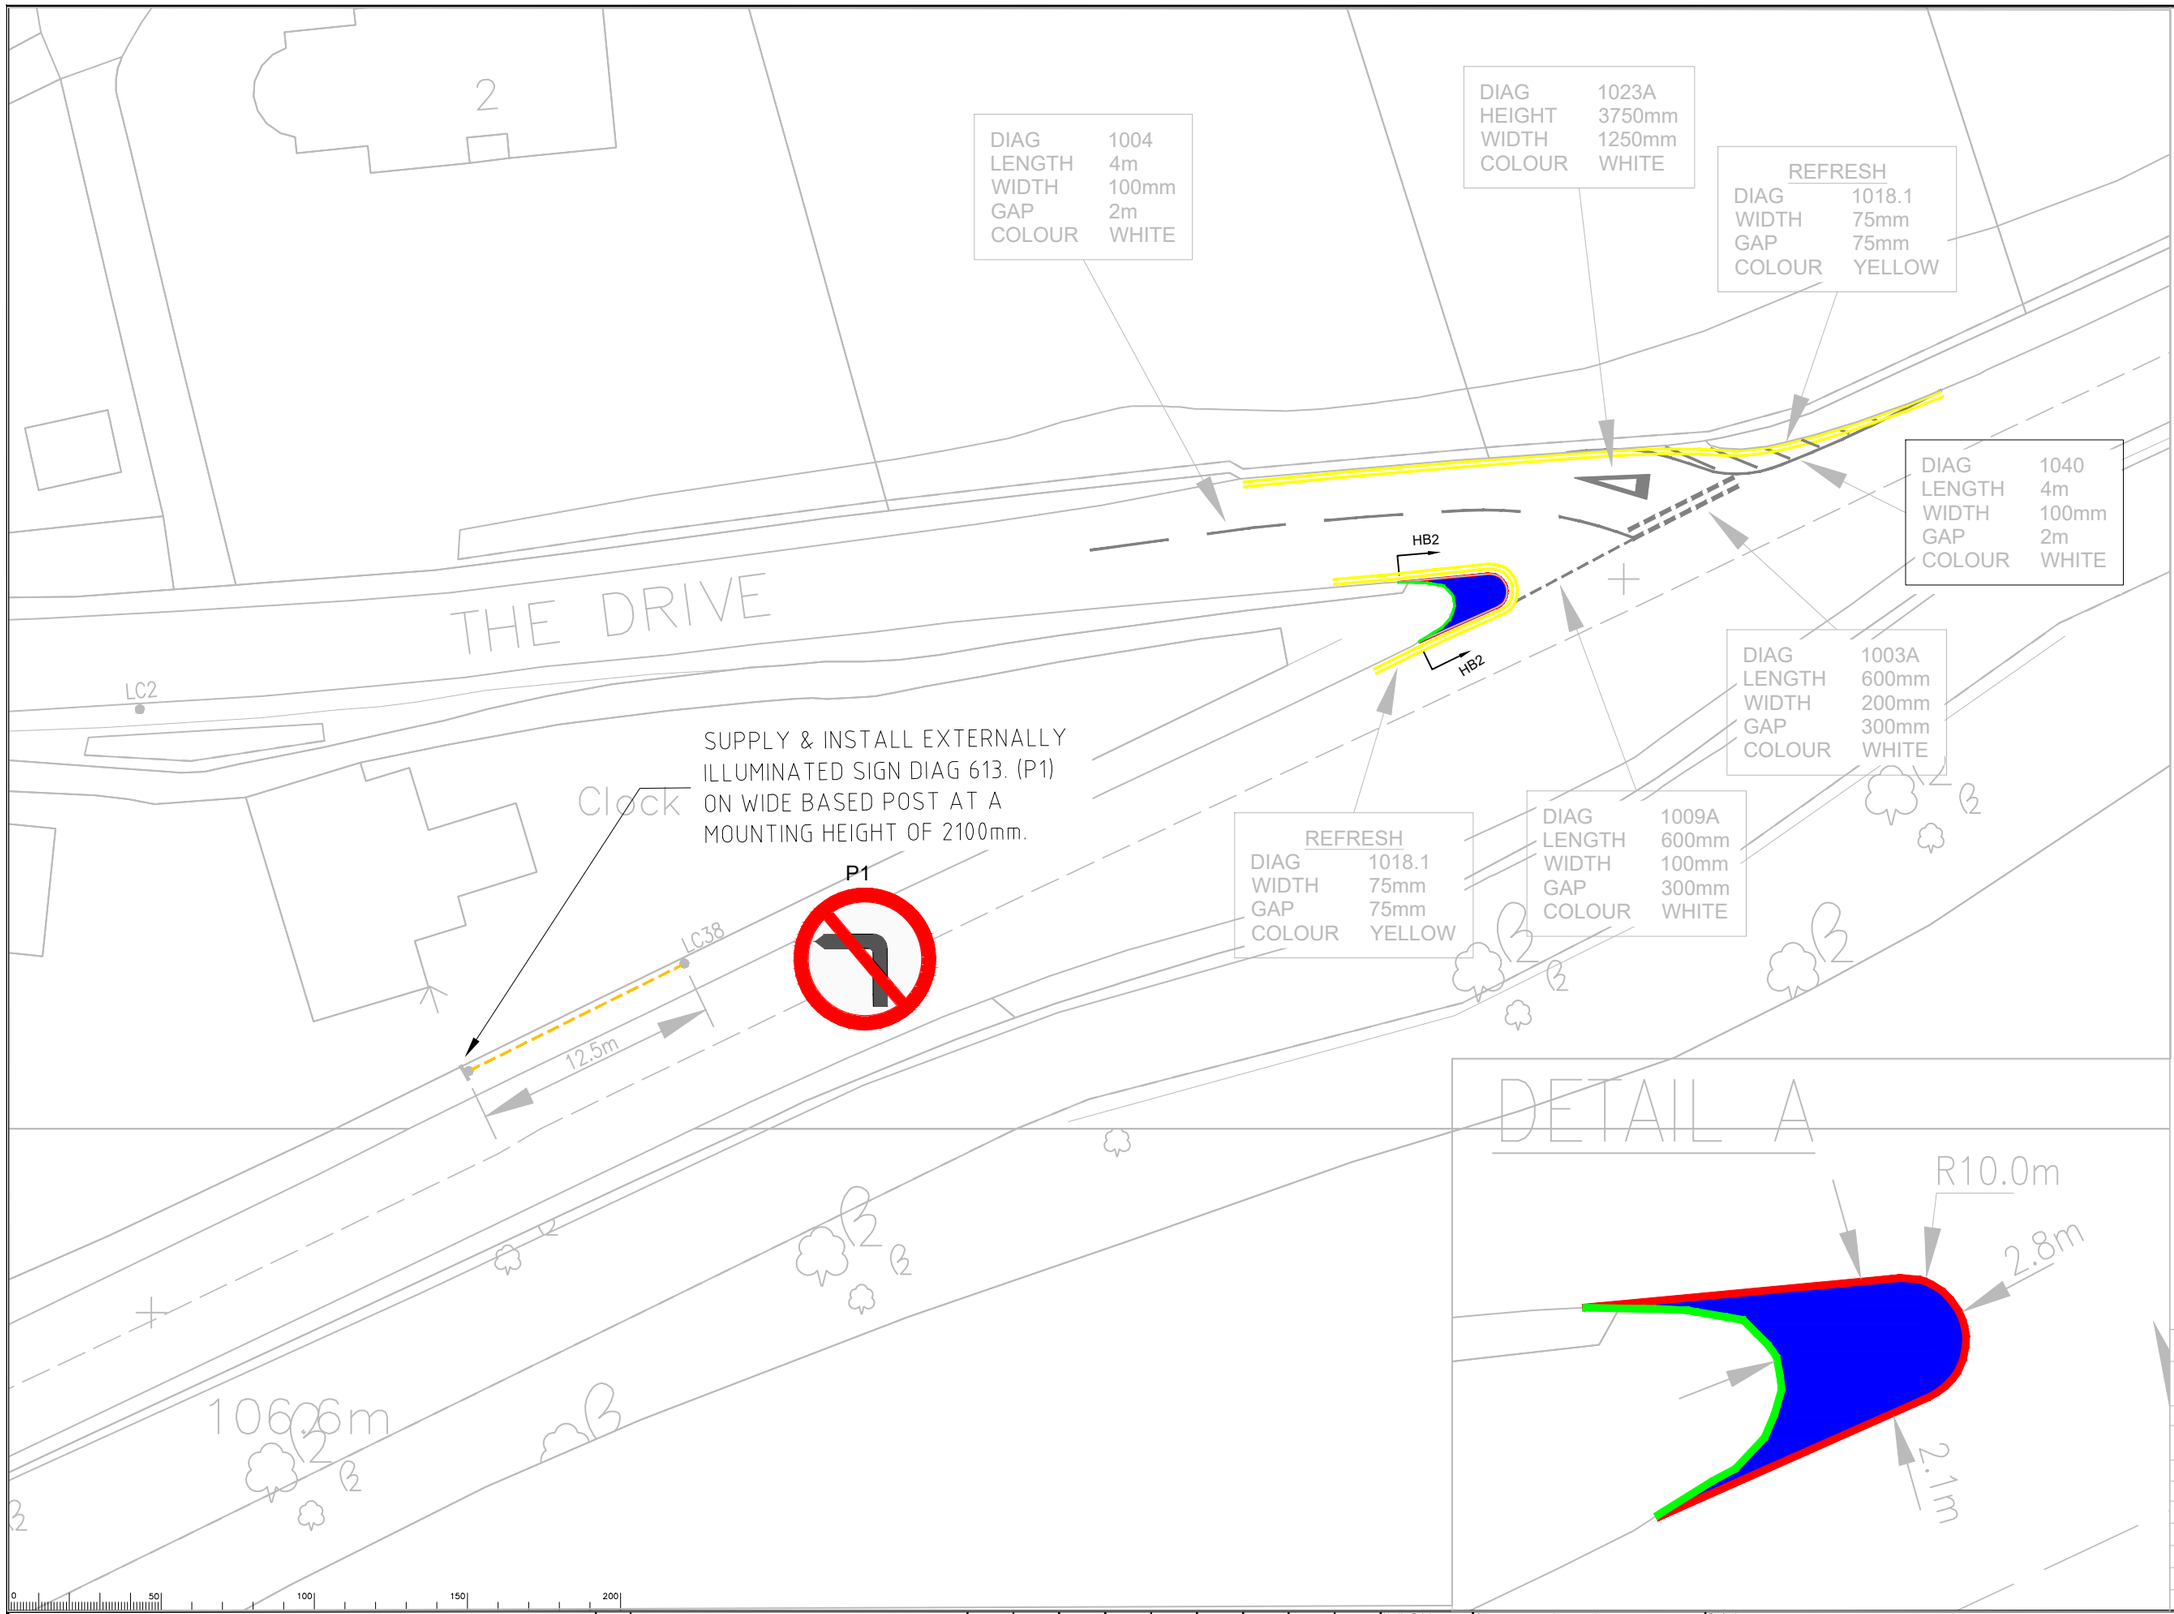

P1

Sign Reference	613
Height	600mm
Width	600mm
Area	0.28 m²
Material	Class R3B Microprismatic
Mount Height	2100
GALVANISED STEEL POST	

KEY

- PROPOSED PC KERBING (TOTAL - 11.5m)
- EXISTING KERBING TO BE TAKEN UP AND REMOVED TO TIP (TOTAL - 6.3m)
- PROPOSED FOOTWAY CONSTRUCTION OVER EXISTING CARRIAGEWAY
  PROPOSED CONSTRUCTION SHALL BE 20mm SURFACE COURSE / BINDER COURSE REGULATING COURSE AS REQUIRED (TOTAL - 6.5m²)
- TS PROPOSED TRAFFIC SIGN/POST
- 100mm DIA. TWIN WALLED uPVC DUCT WITH DRAW ROPE AND TOPPED WITH BLACK/YELLOW MARKER TAPE (TOTAL - 15m)

SAFETY, HEALTH AND ENVIRONMENTAL INFORMATION

In addition to the hazards/risks normally associated with the types of work detailed on this drawing, note the following significant residual risks. (Reference shall also be made to the Design Hazard Log)

CONSTRUCTION:

MAINTENANCE/CLEANING:

USE:

DECOMMISSIONING/DEMOLITION:

It is assumed that all works will be carried out by a competent contractor working, where appropriate, to an approved method statement.

Notes

Rev.	Description	Drwn	Sig.	Date	Chkd	Sig.	Date	Appr	Sig.	Date

File Name: I:\EAI\PC all\Resource Pool\Projects\SW Guildford\PC1208 The Drive, Guildford\6. Drawings\Current\PC1208 The Drive - 04 TRO Plan.dwg Scale

North Point

"Based upon the Ordnance Survey mapping with the permission of the Controller of Her Majesty's Stationery Office © Crown copyright. Unauthorised reproduction infringes Crown copyright and may lead to prosecution or civil proceedings." Surrey County Council LA 076872 2002.

Drawn by PG	Sig. PG	Date APRIL 22
Checked by originator AP	Sig. AP	Date MAY 22
Approved by BA	Sig. BA	Date JUNE 22

Project: THE DRIVE, GUILDFORD TURNING BAN

Drawing: TRO PLAN

SHEET 1 OF 1

SURREY COUNTY COUNCIL

Project No. PC1208

Contract Sheet No.

Drawing No. 1208-04 Rev. -

Classification CONSTRUCTION

A1 A3