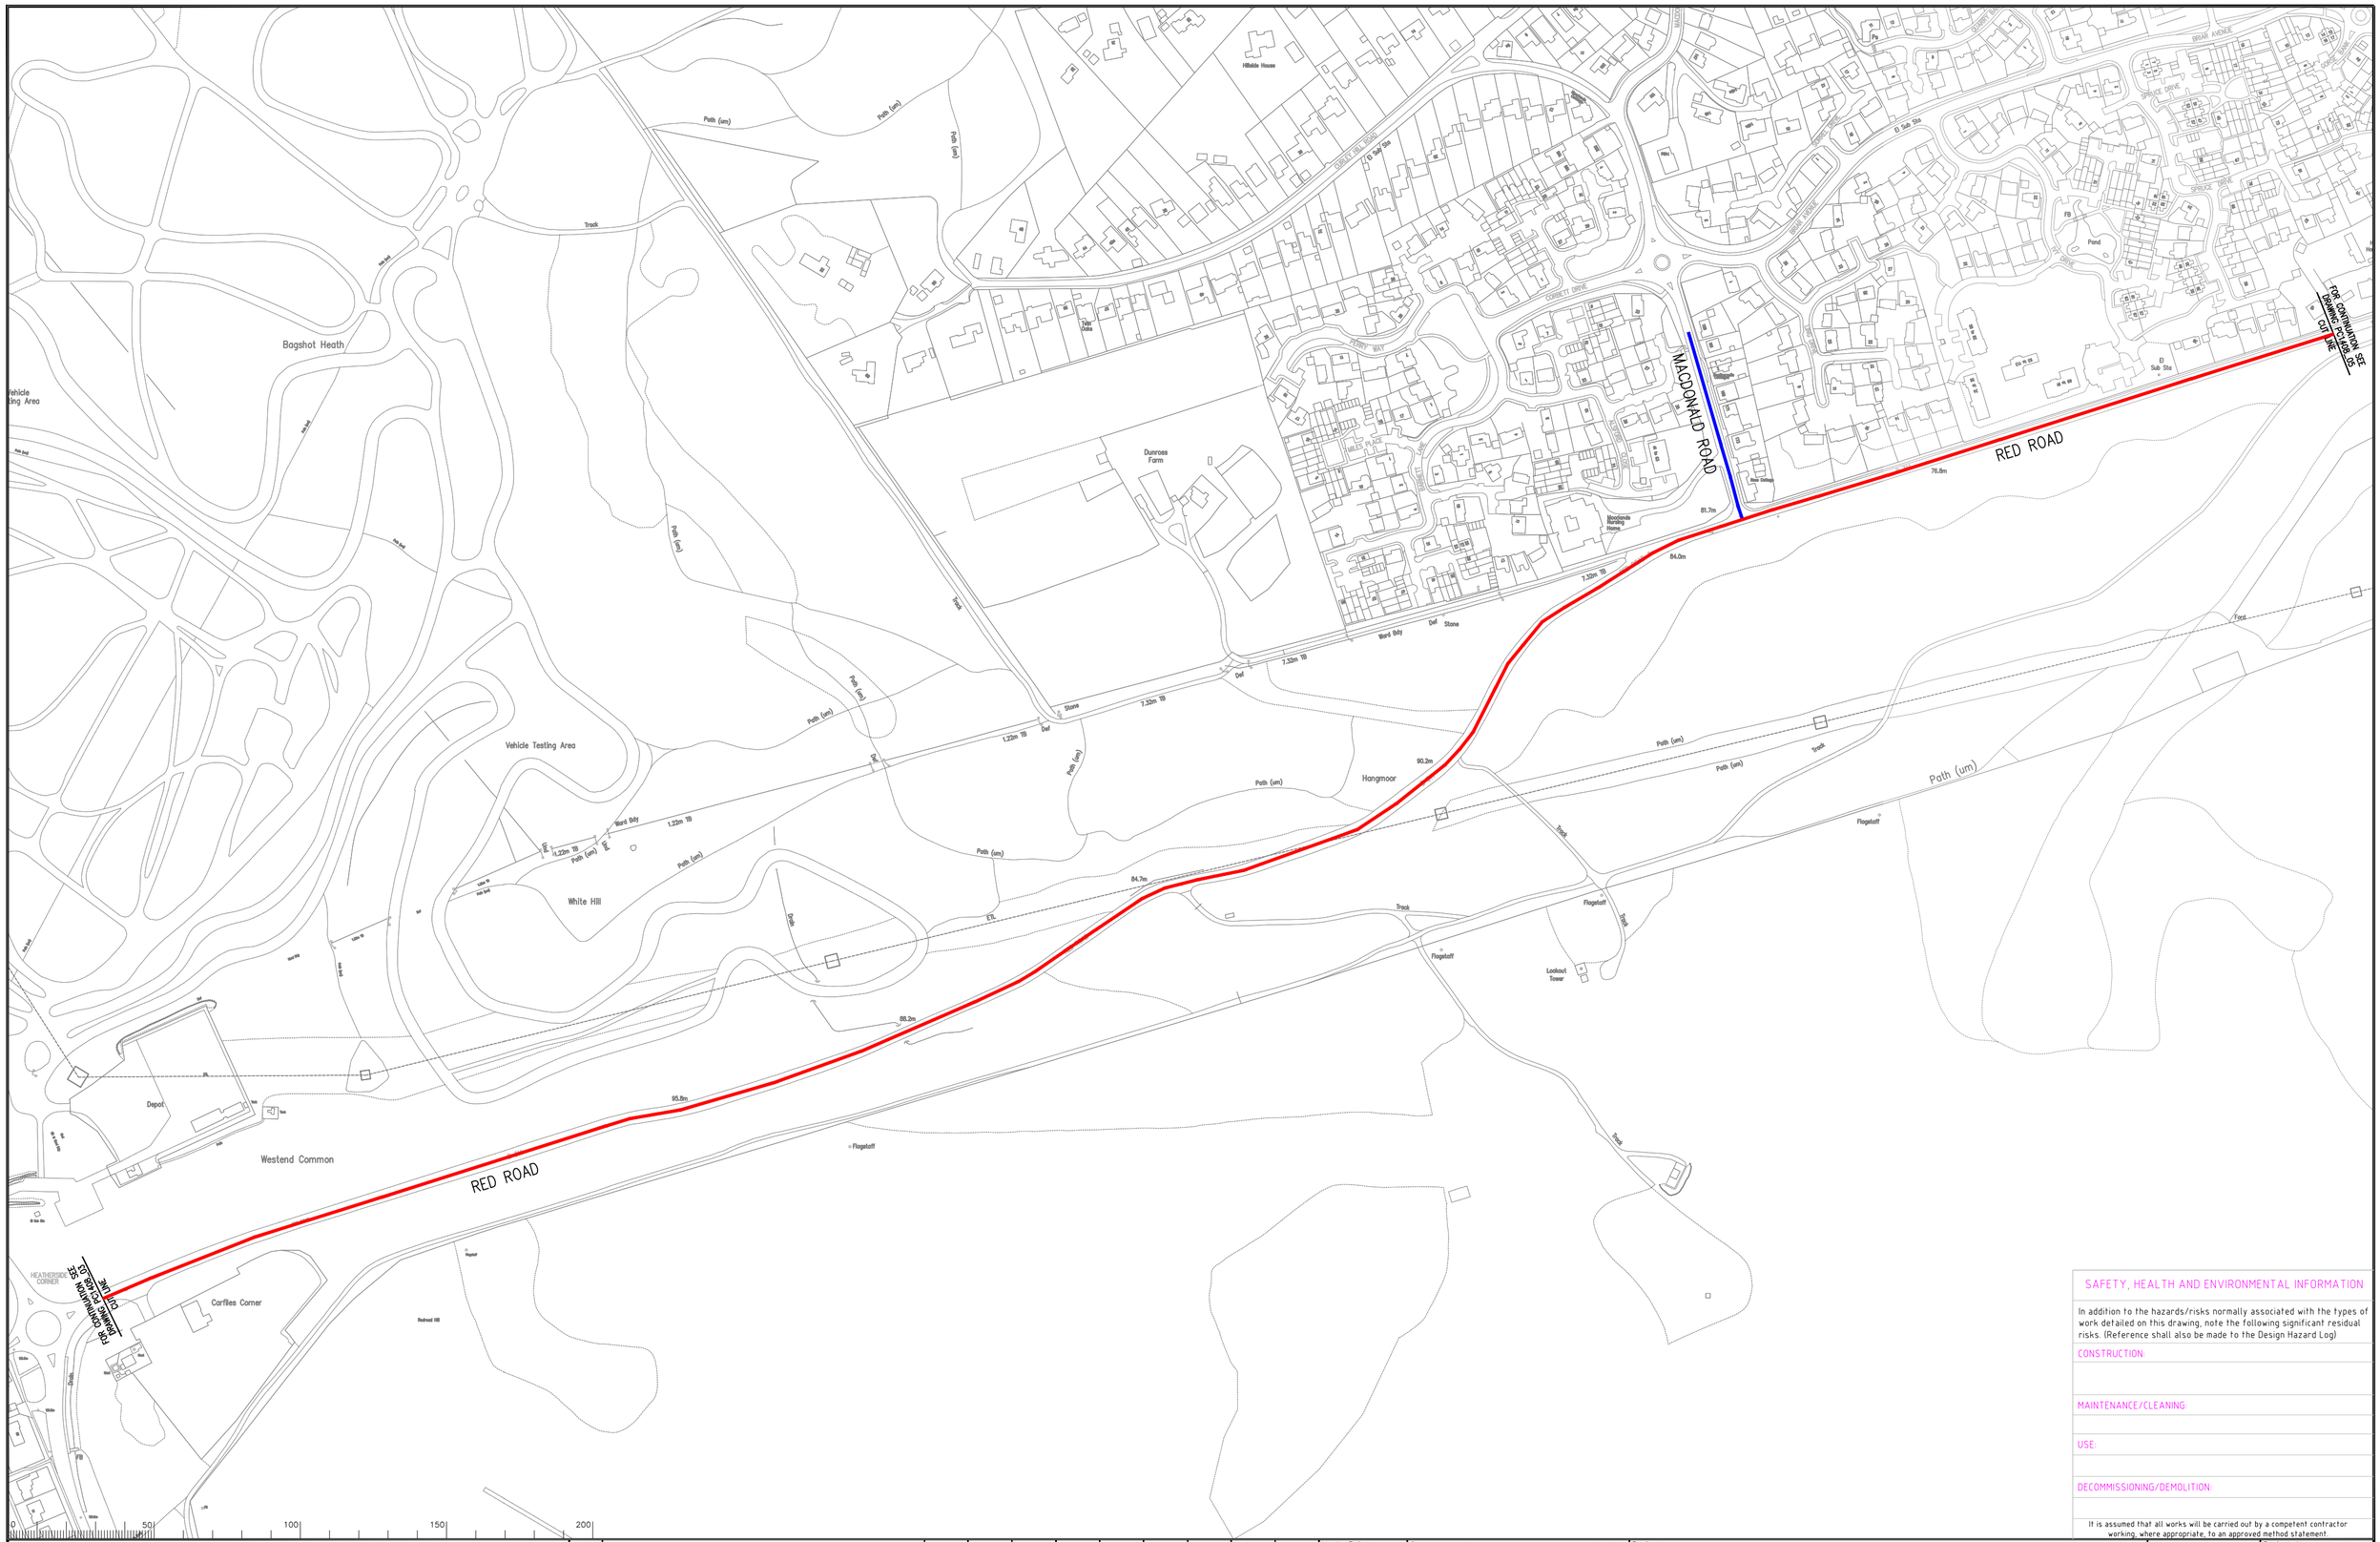

Notes

— PROPOSED 40MPH LIMIT

— EXISTING 30MPH LIMIT TO REMAIN

Rev.	Description	Drwn	Sig.	Date	Chkd	Sig.	Date	Appr	Sig.	Date

File Name: C:\1 - WORK\NW Surrey Heath - PC1408 The Maultway & B311 Red RD\6. Drawings\Current\The Maultway - Red RD - Lightwater Road.dwg Scale

North Point

"Based upon the Ordnance Survey mapping with the permission of the Controller of Her Majesty's Stationery Office © Crown copyright. Unauthorised reproduction infringes Crown copyright and may lead to prosecution or civil proceedings." Surrey County Council LA 076872 2002.

Drawn by	AL	Sig. AL	Date 24/09/2024
Checked by originator	AP	Sig. AP	Date 24/09/2024
Approved by		Sig.	Date --/10/2024

Project

THE MAULTWAY / RED ROAD / LIGHTWATER ROAD SPEED REDUCTION

Drawing

TRO

SHEET 1 OF 1

SURREY COUNTY COUNCIL
Highways & Transport

Project No. PC1408
Contract
Sheet No.
Drawing No. PC1408_10
Rev. -
Classification DRAFT

SAFETY, HEALTH AND ENVIRONMENTAL INFORMATION

In addition to the hazards/risks normally associated with the types of work detailed on this drawing, note the following significant residual risks. (Reference shall also be made to the Design Hazard Log)

CONSTRUCTION:

MAINTENANCE/CLEANING:

USE:

DECOMMISSIONING/DEMOLITION:

It is assumed that all works will be carried out by a competent contractor working, where appropriate, to an approved method statement.

A1 A2