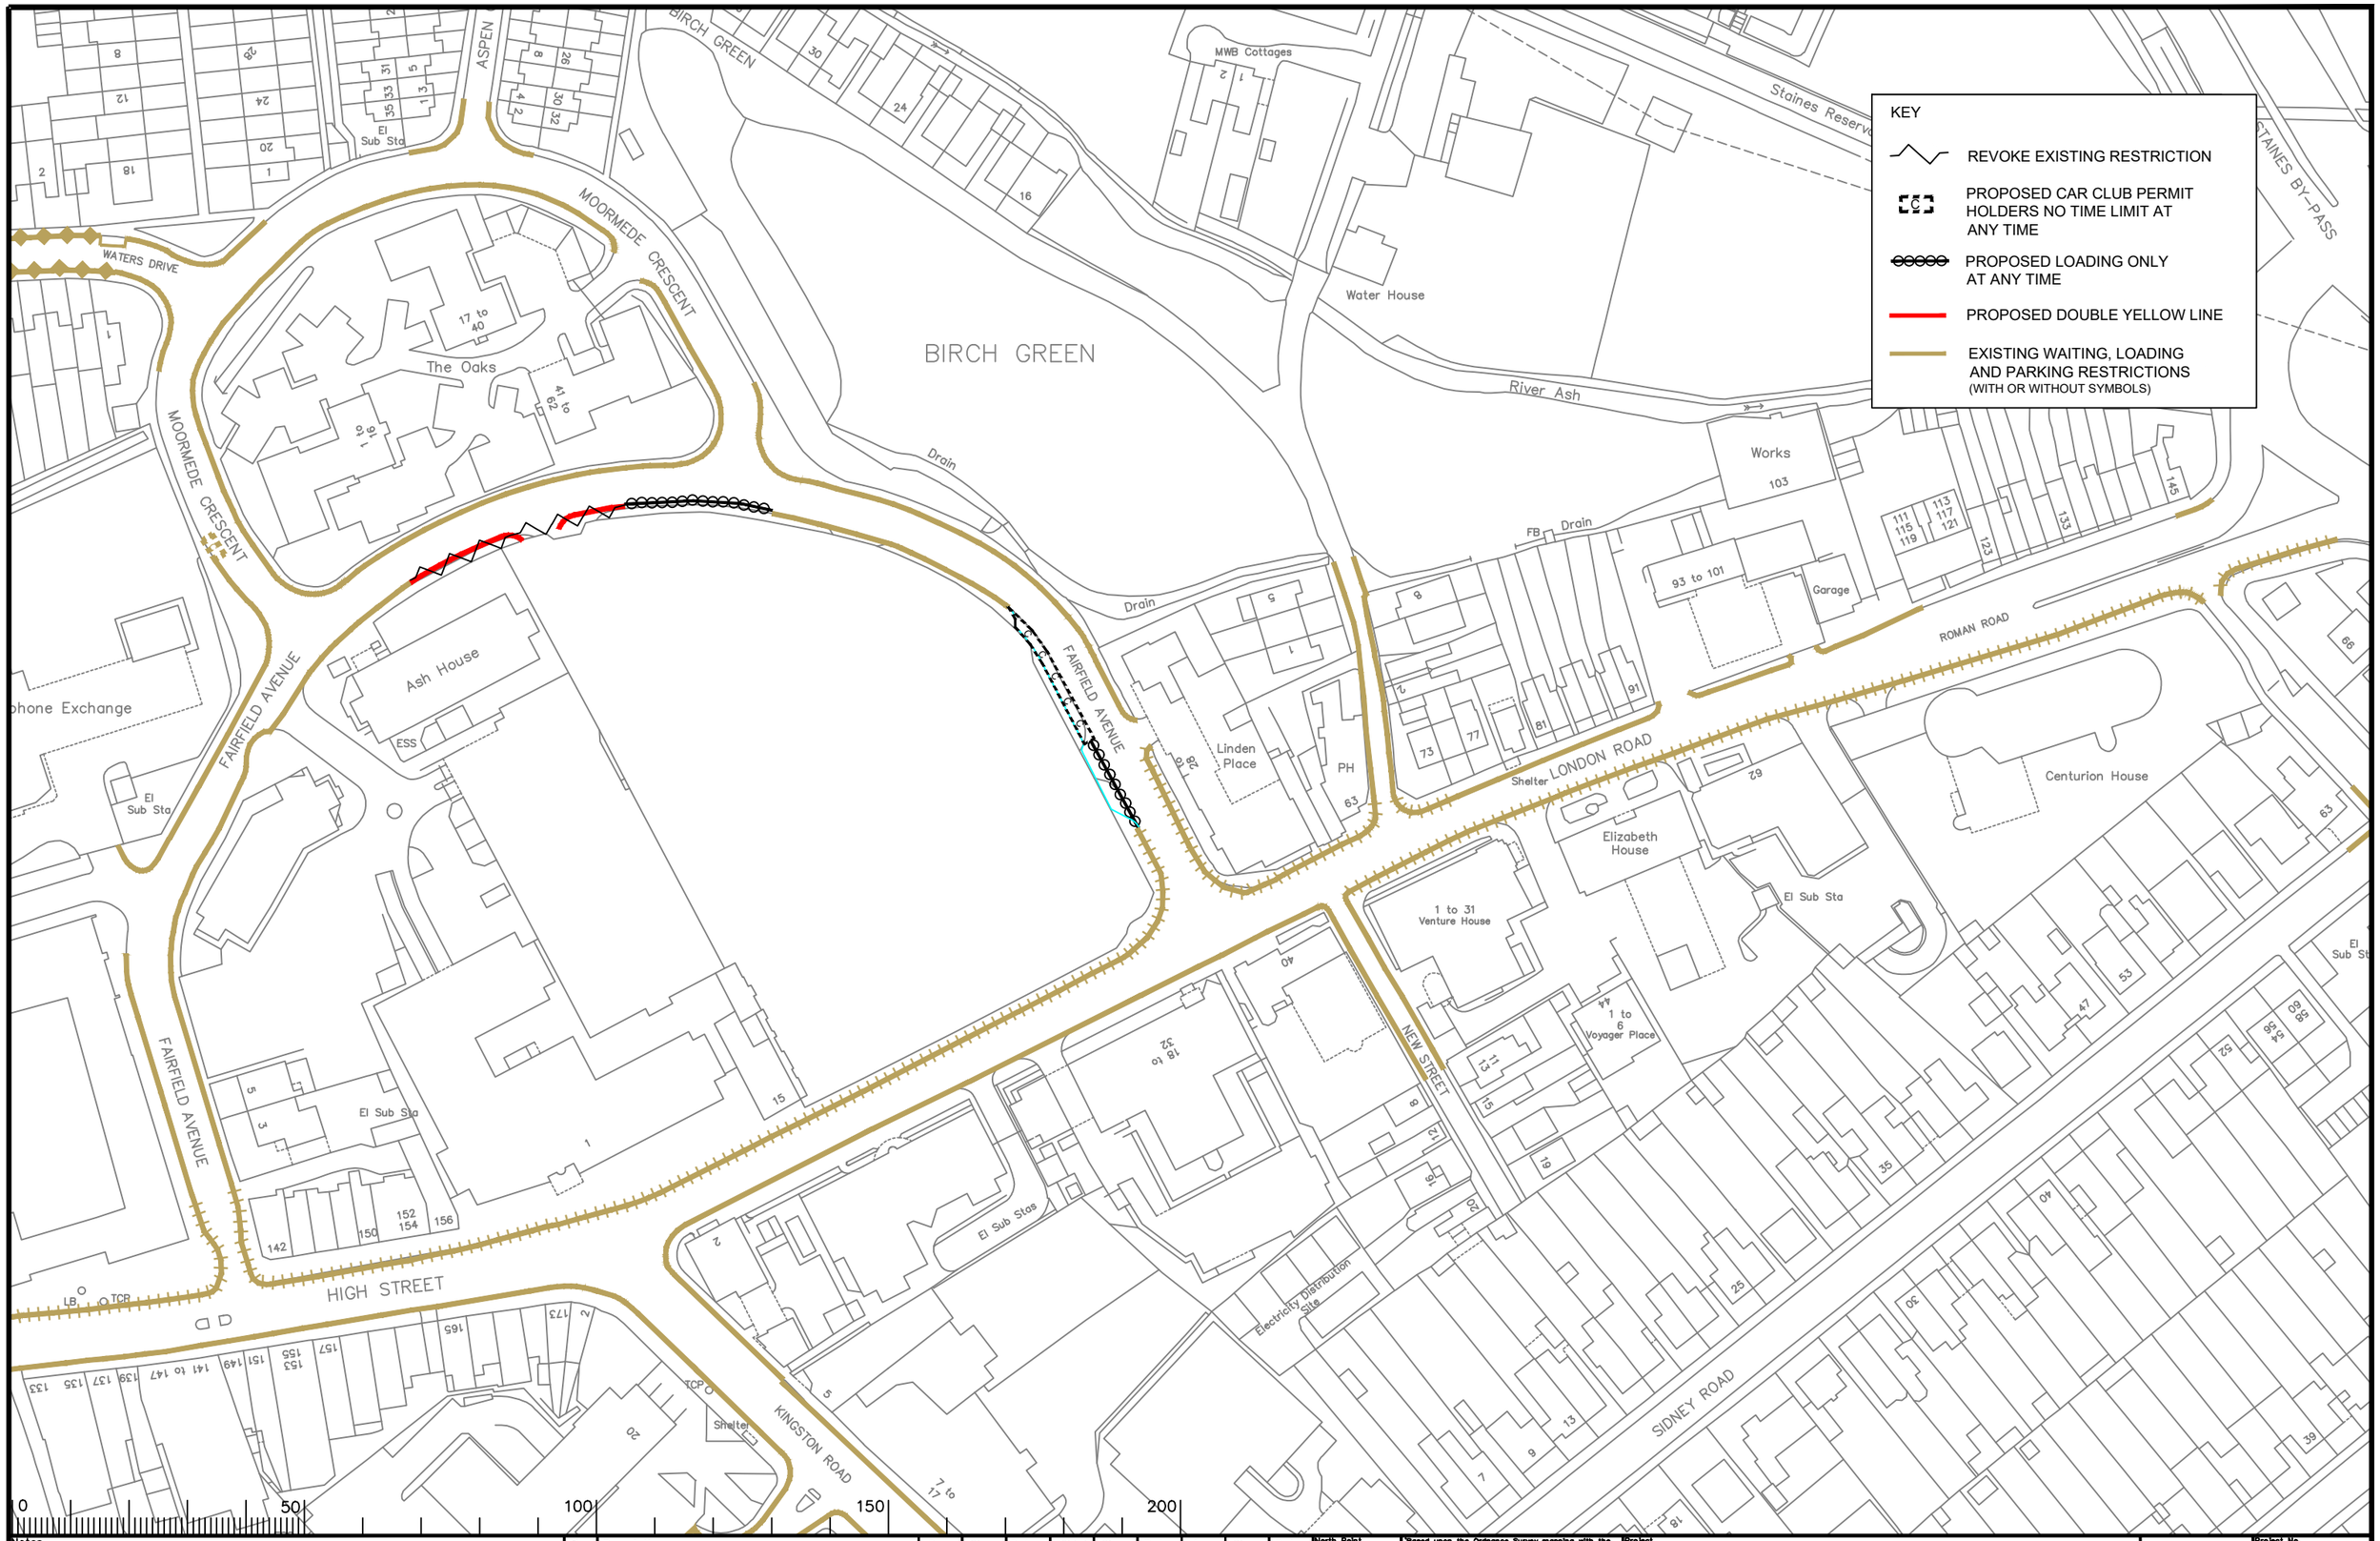

Notes

Rev.	Description	Drwn	Sig.	Date	Chkd	Sig.	Date	Appr	Sig.	Date

File Name

Scale 1:1250

North Point

'Based upon the Ordnance Survey mapping with the permission of the Controller of Her Majesty's Stationery Office © Crown copyright. Unauthorised reproduction infringes Crown copyright and may lead to prosecution or civil proceedings.' Surrey County Council LA 076872 1996.

Drawn by	RB	Sig. RB	Date 03.25
Checked by originator	JR	Sig. JR	Date 03.25
Approved by	RH	Sig. RH	Date 03.25

Project

Borough of Spelthorne
Staines

Drawing

Proposed Traffic Orders
Development 17 - 51 London Road

SHEET OF

SURREY COUNTY COUNCIL
Sustainable Development
Head of Transportation: B.A. Lee
BSc(Hons) CEng* CEng MICE FIHT

Project No. 3282/SPEL
Contract
Sheet No.
Drawing No. 0114
Rev. -
Classification Proposed

A3