LOCATION PLAN
Scale 1:1250

NOTE:
ANY UTILITY COVERS IN THE CARRIAGEWAY WITHIN THE WIDTH OF THE CROSSING FACILITIES TO BE UPGRADED TO INCLUDE SUITABLE ANTI-SLIP SURFACING.
(TYPE TO BE AGREED WITH SCC)

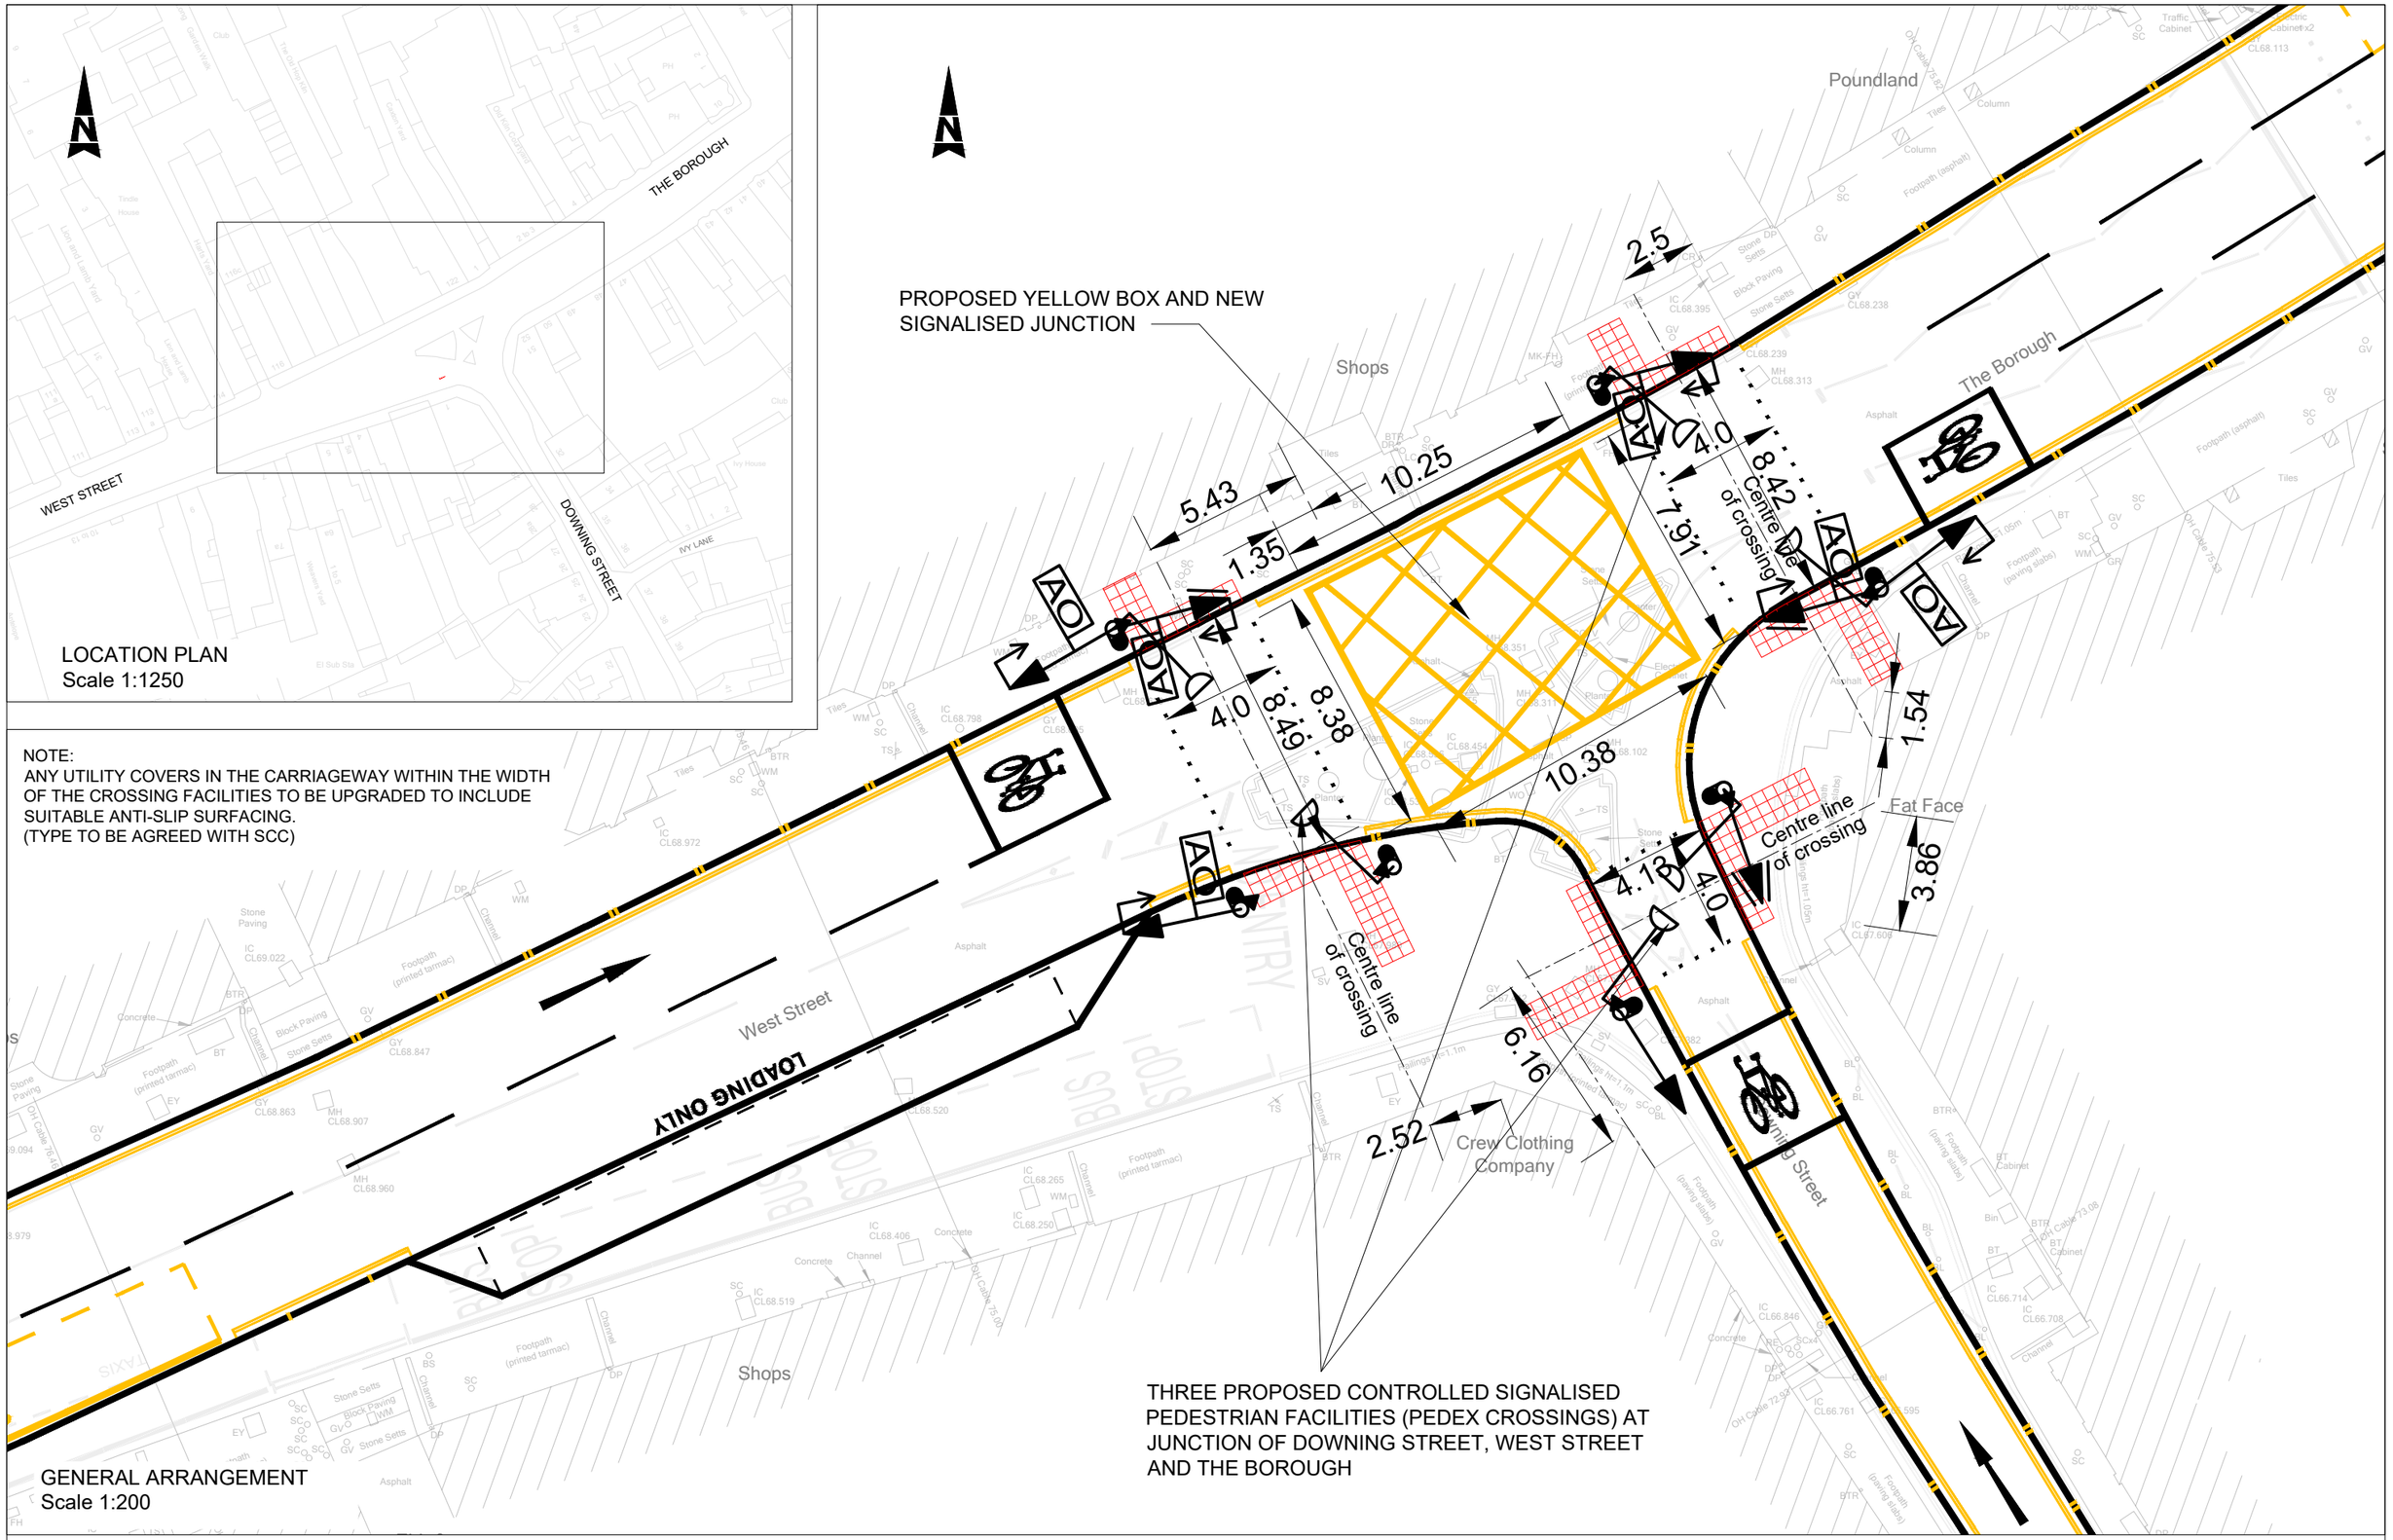

GENERAL ARRANGEMENT
Scale 1:200

THREE PROPOSED CONTROLLED SIGNALISED PEDESTRIAN FACILITIES (PEDEX CROSSINGS) AT JUNCTION OF DOWNING STREET, WEST STREET AND THE BOROUGH

FARNHAM TOWN CENTRE IMPROVEMENTS
STATUTORY NOTICES AND CHANGES TO THE HIGHWAY - PROPOSED CONTROLLED SIGNALISED PEDESTRIAN FACILITY (PEDEX CROSSING) - WEST STREET JUNCTION