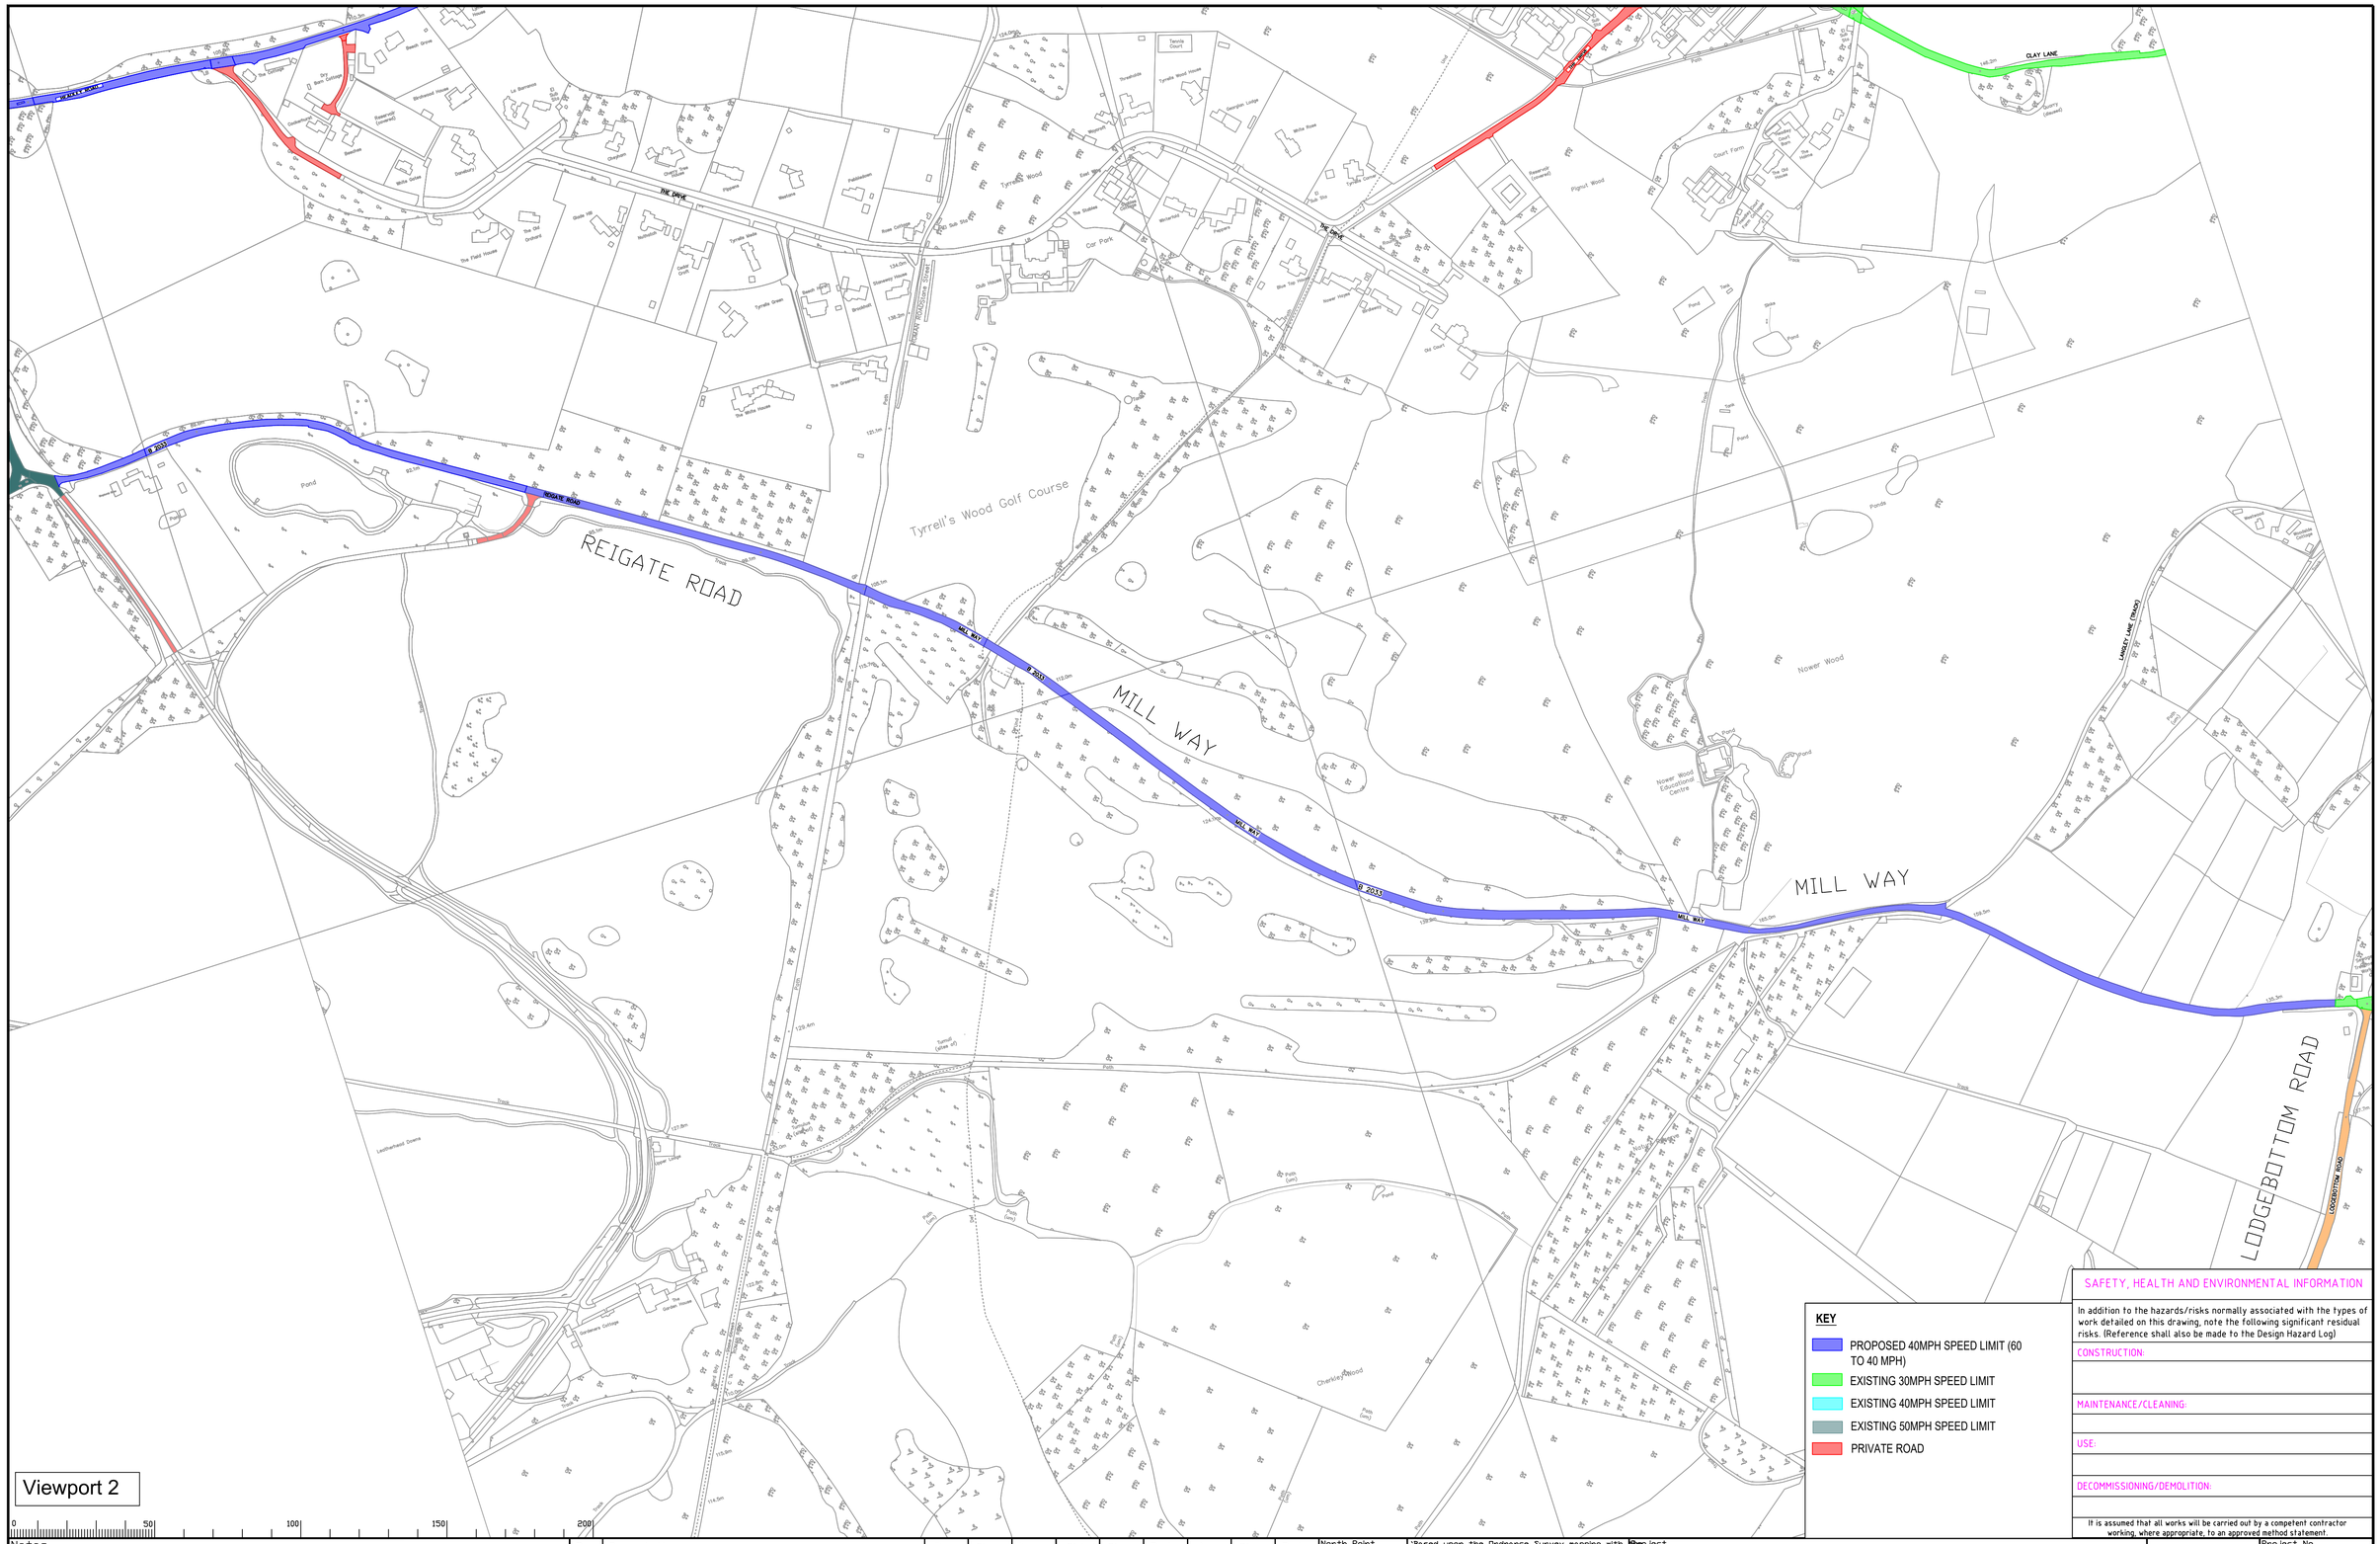

KEY

- PROPOSED 40MPH SPEED LIMIT (60 TO 40 MPH)
- EXISTING 30MPH SPEED LIMIT
- EXISTING 40MPH SPEED LIMIT
- EXISTING 50MPH SPEED LIMIT
- PRIVATE ROAD

SAFETY, HEALTH AND ENVIRONMENTAL INFORMATION

In addition to the hazards/risks normally associated with the types of work detailed on this drawing, note the following significant residual risks. (Reference shall also be made to the Design Hazard Log)

CONSTRUCTION:

MAINTENANCE/CLEANING:

USE:

DECOMMISSIONING/DEMOLITION:

It is assumed that all works will be carried out by a competent contractor working, where appropriate, to an approved method statement.

Notes

Rev.	Description	Drwn	Sig.	Date	Chkd	Sig.	Date	Appr	Sig.	Date

File Name: C:\Users\shein\Desktop\Epsom.dwg

Scale N T S

North Point

'Based upon the Ordnance Survey mapping with permission of the Controller of Her Majesty's Stationery Office © Crown copyright. Unauthorised reproduction infringes Crown copyright and may lead to prosecution or civil proceedings.' Surrey County Council LA 076872 2002.

Drawn by	SH	Sig. SH	Date 22-02-24
Checked by originator	BA	Sig. BA	Date 22-02-24
Approved by	BA	Sig. BA	Date 22-02-24

Project

REIGATE ROAD
SPEED LIMIT REDUCTION SCHEME

Drawing

TRO PLAN
220224-RR-001

SHEET 1 OF 1

SURREY COUNTY COUNCIL
Surrey Highways & Transport for Surrey

Project No.

Contract Sheet No.

Drawing No.

Rev. PD

Classification DRAFT

A1