SHEPPERTON ROAD - TRAFFIC CALMING OPTIONS

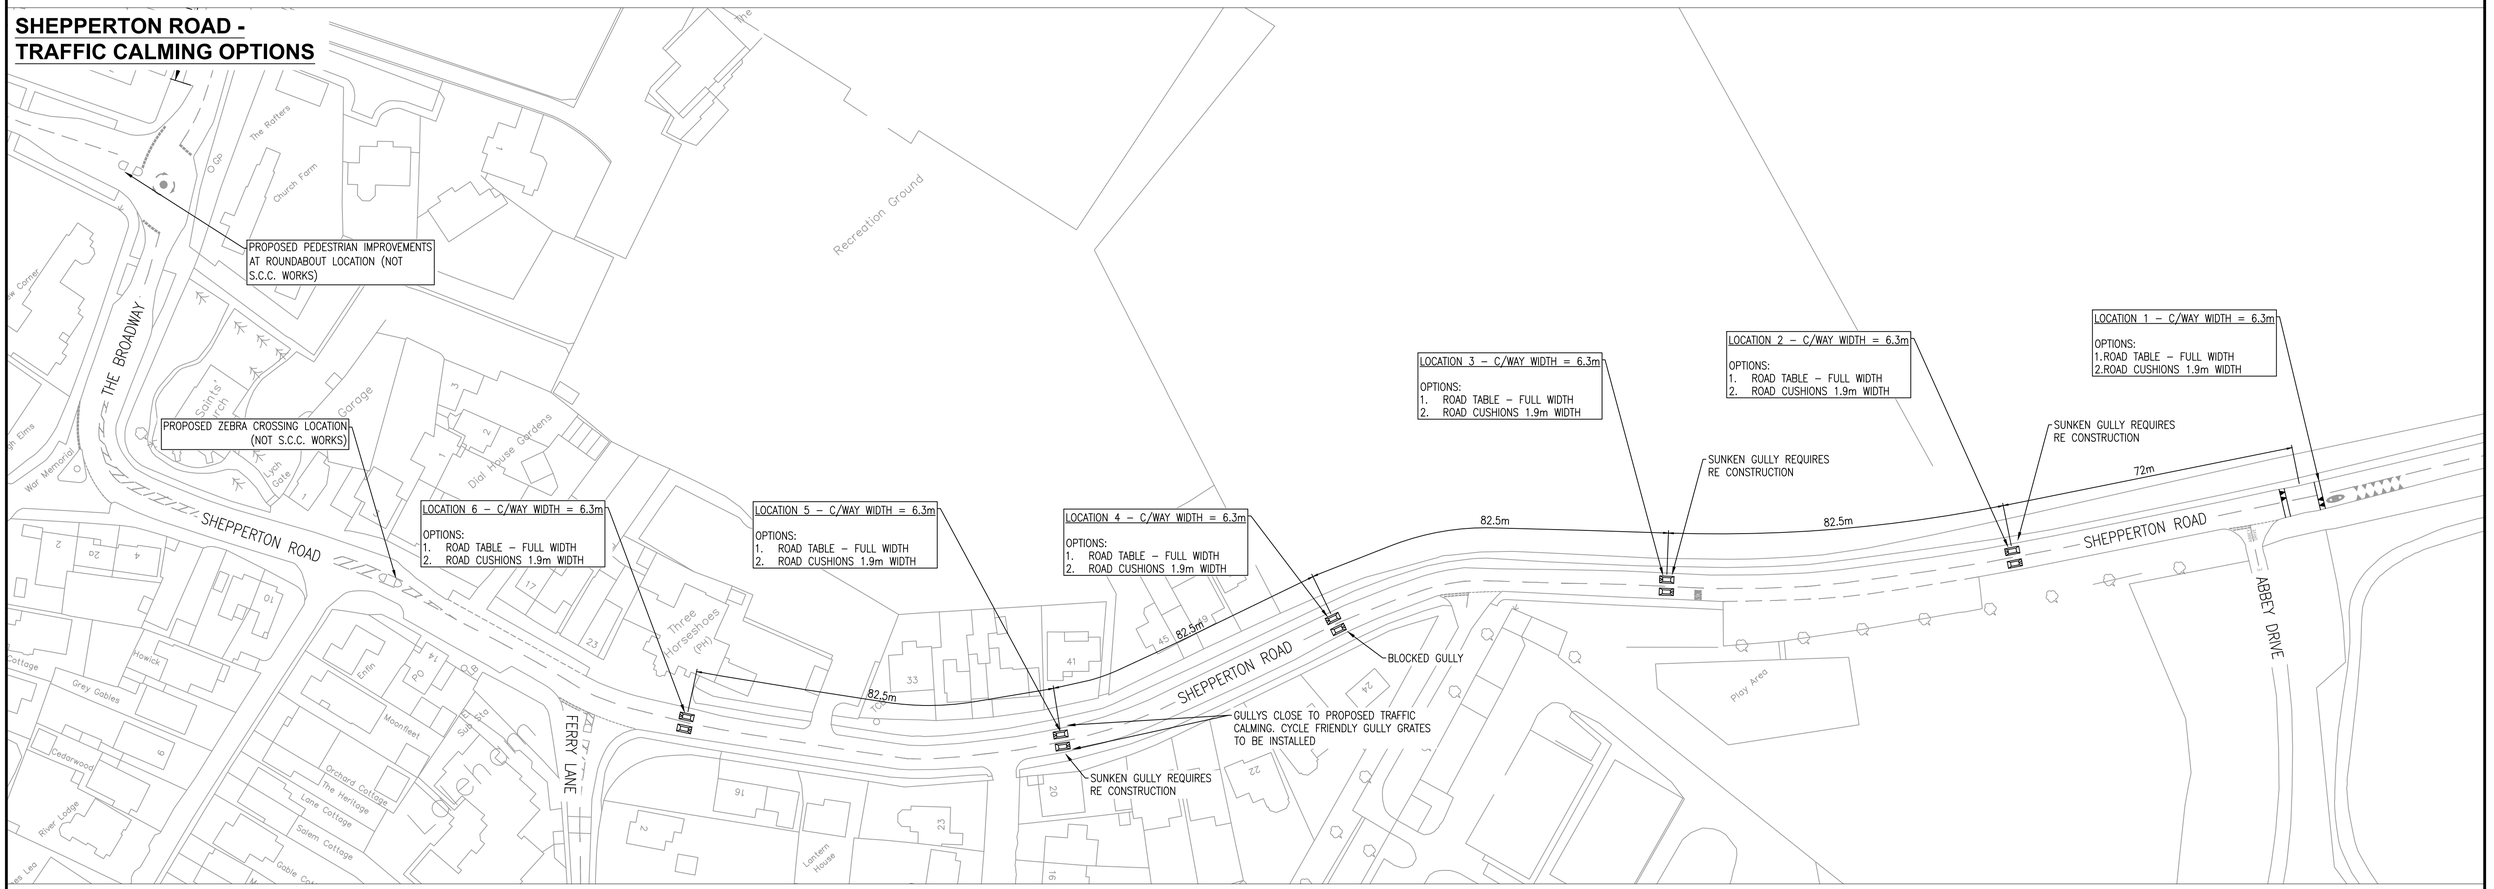

0 50 100 150 200

Notes

Rev.	Description	Drwn	Sig.	Date	Chkd	Sig.	Date	Appr	Sig.	Date

File Name: \\surreycc.local\deptwide\EAI\PC all\Resource Pool\Projects\NE Spelthorne\PC1178 Laleham Village\6. Drawings\Current\PC1178-01.dwg

Scale NTS

North Point

"Based upon the Ordnance Survey mapping with the permission of the Controller of Her Majesty's Stationery Office © Crown copyright. Unauthorised reproduction infringes Crown copyright and may lead to prosecution or civil proceedings." Surrey County Council LA 076872 2002.

Drawn by TC	Sig. TC	Date JUNE 22
Checked by originator	Sig.	Date
Approved by	Sig.	Date

Project: SHEPPERTON ROAD & SURROUNDING ROADS
LALEHAM VILLAGE

Drawing: TRAFFIC CALMING OPTIONS
THE BROADWAY / SHEPPERTON ROAD

SHEET 1 OF 2

SURREY COUNTY COUNCIL
Surrey Highways
Transport for Surrey

Project No. PC1178
Contract
Sheet No.
Drawing No. PC1178-01
Rev. -
Classification PRESENTATION

A1