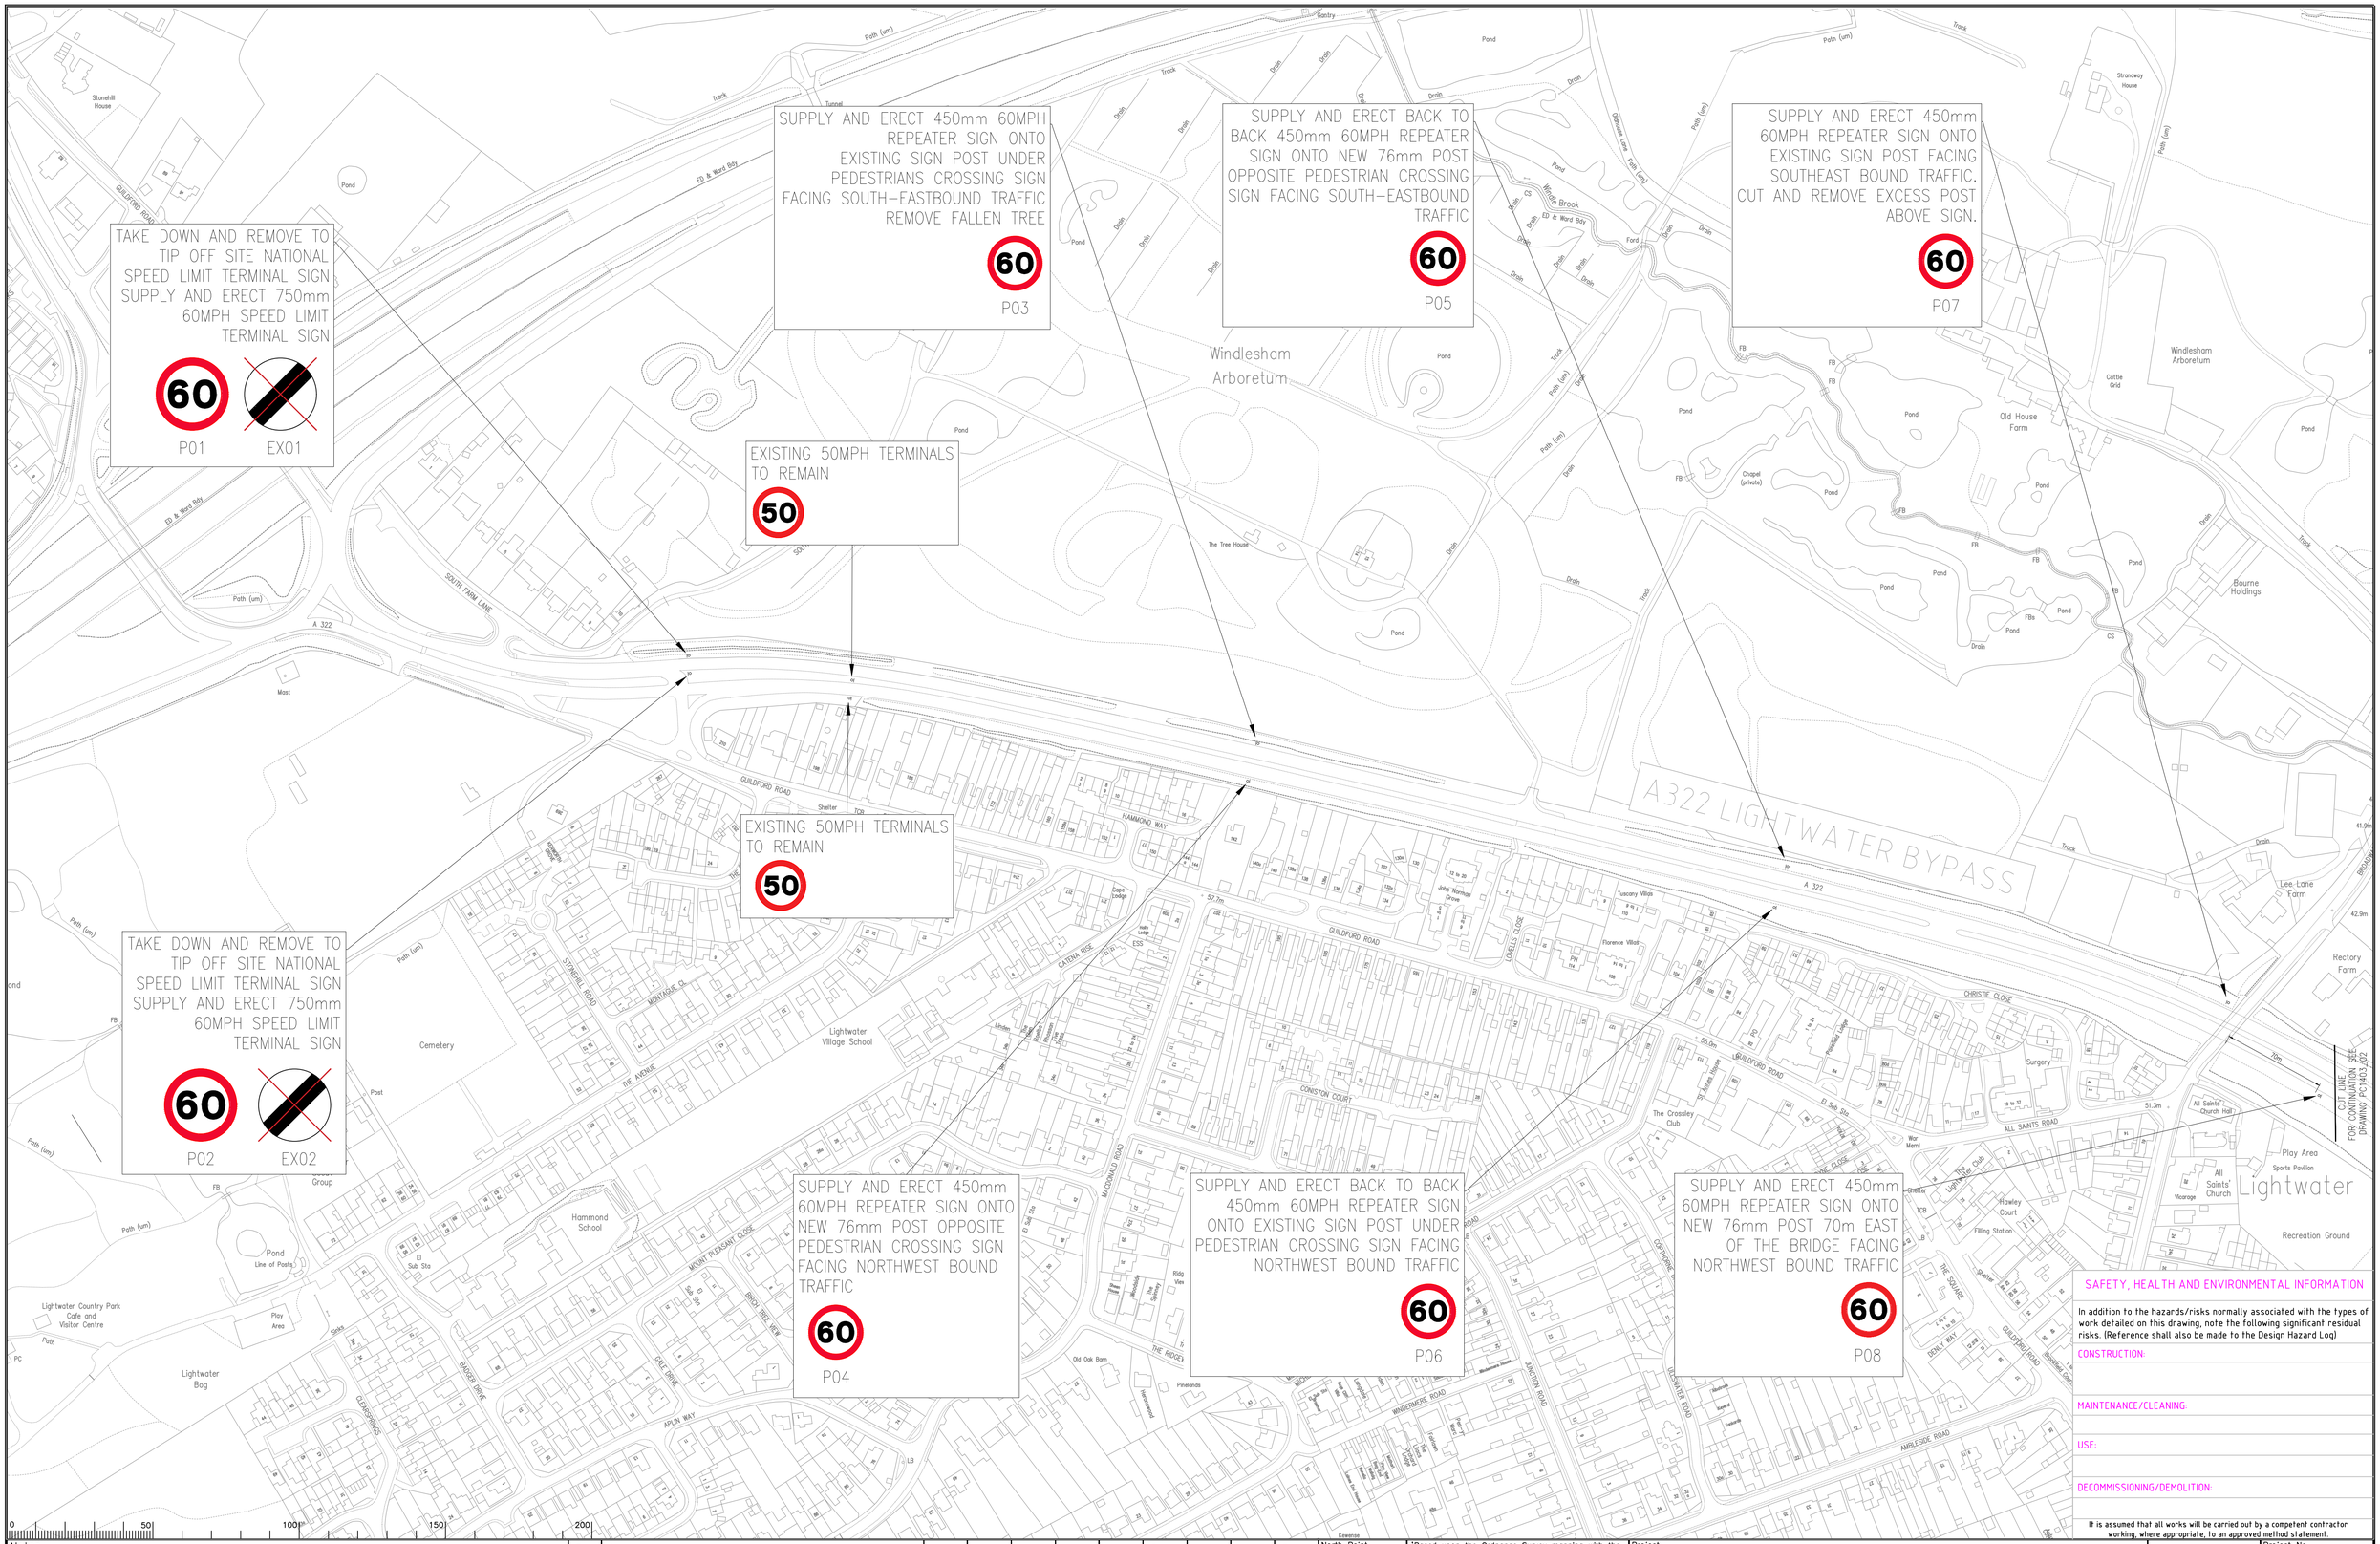

0 50 100m 150 200

Notes

Rev.	Description	Drwn	Sig.	Date	Chkd	Sig.	Date	Appr	Sig.	Date

File Name: I:\EAI\PC all\Resource Pool\Projects\NW Surrey Heath\PC1403 Lightwater Bypass, Lightwater (speed limit)\6. Drawings\Current\Lightwater Bypass (27-01-2025).dwg

North Point

"Based upon the Ordnance Survey mapping with the permission of the Controller of Her Majesty's Stationery Office © Crown copyright. Unauthorised reproduction infringes Crown copyright and may lead to prosecution or civil proceedings." Surrey County Council LA 076872 2002.

Drawn by AL	Sig. AL	Date 23/01/25
Checked by originator AP	Sig. AP	Date 23/01/25
Approved by AP	Sig. AP	Date 24/01/25

Project

LIGHTWATER BYPASS, BAGSHOT SPEED LIMIT REDUCTION

Drawing

GENERAL ARRANGEMENT

SHEET 1 OF 1

SURREY COUNTY COUNCIL Highways & Transport

Project No. PC1403

Contract Sheet No.

Drawing No. PC1403-C-01

Rev. -

Classification CONSTRUCTION

A1

SAFETY, HEALTH AND ENVIRONMENTAL INFORMATION

In addition to the hazards/risks normally associated with the types of work detailed on this drawing, note the following significant residual risks. (Reference shall also be made to the Design Hazard Log)

CONSTRUCTION:

MAINTENANCE/CLEANING:

USE:

DECOMMISSIONING/DEMOLITION:

If is assumed that all works will be carried out by a competent contractor working, where appropriate, to an approved method statement.