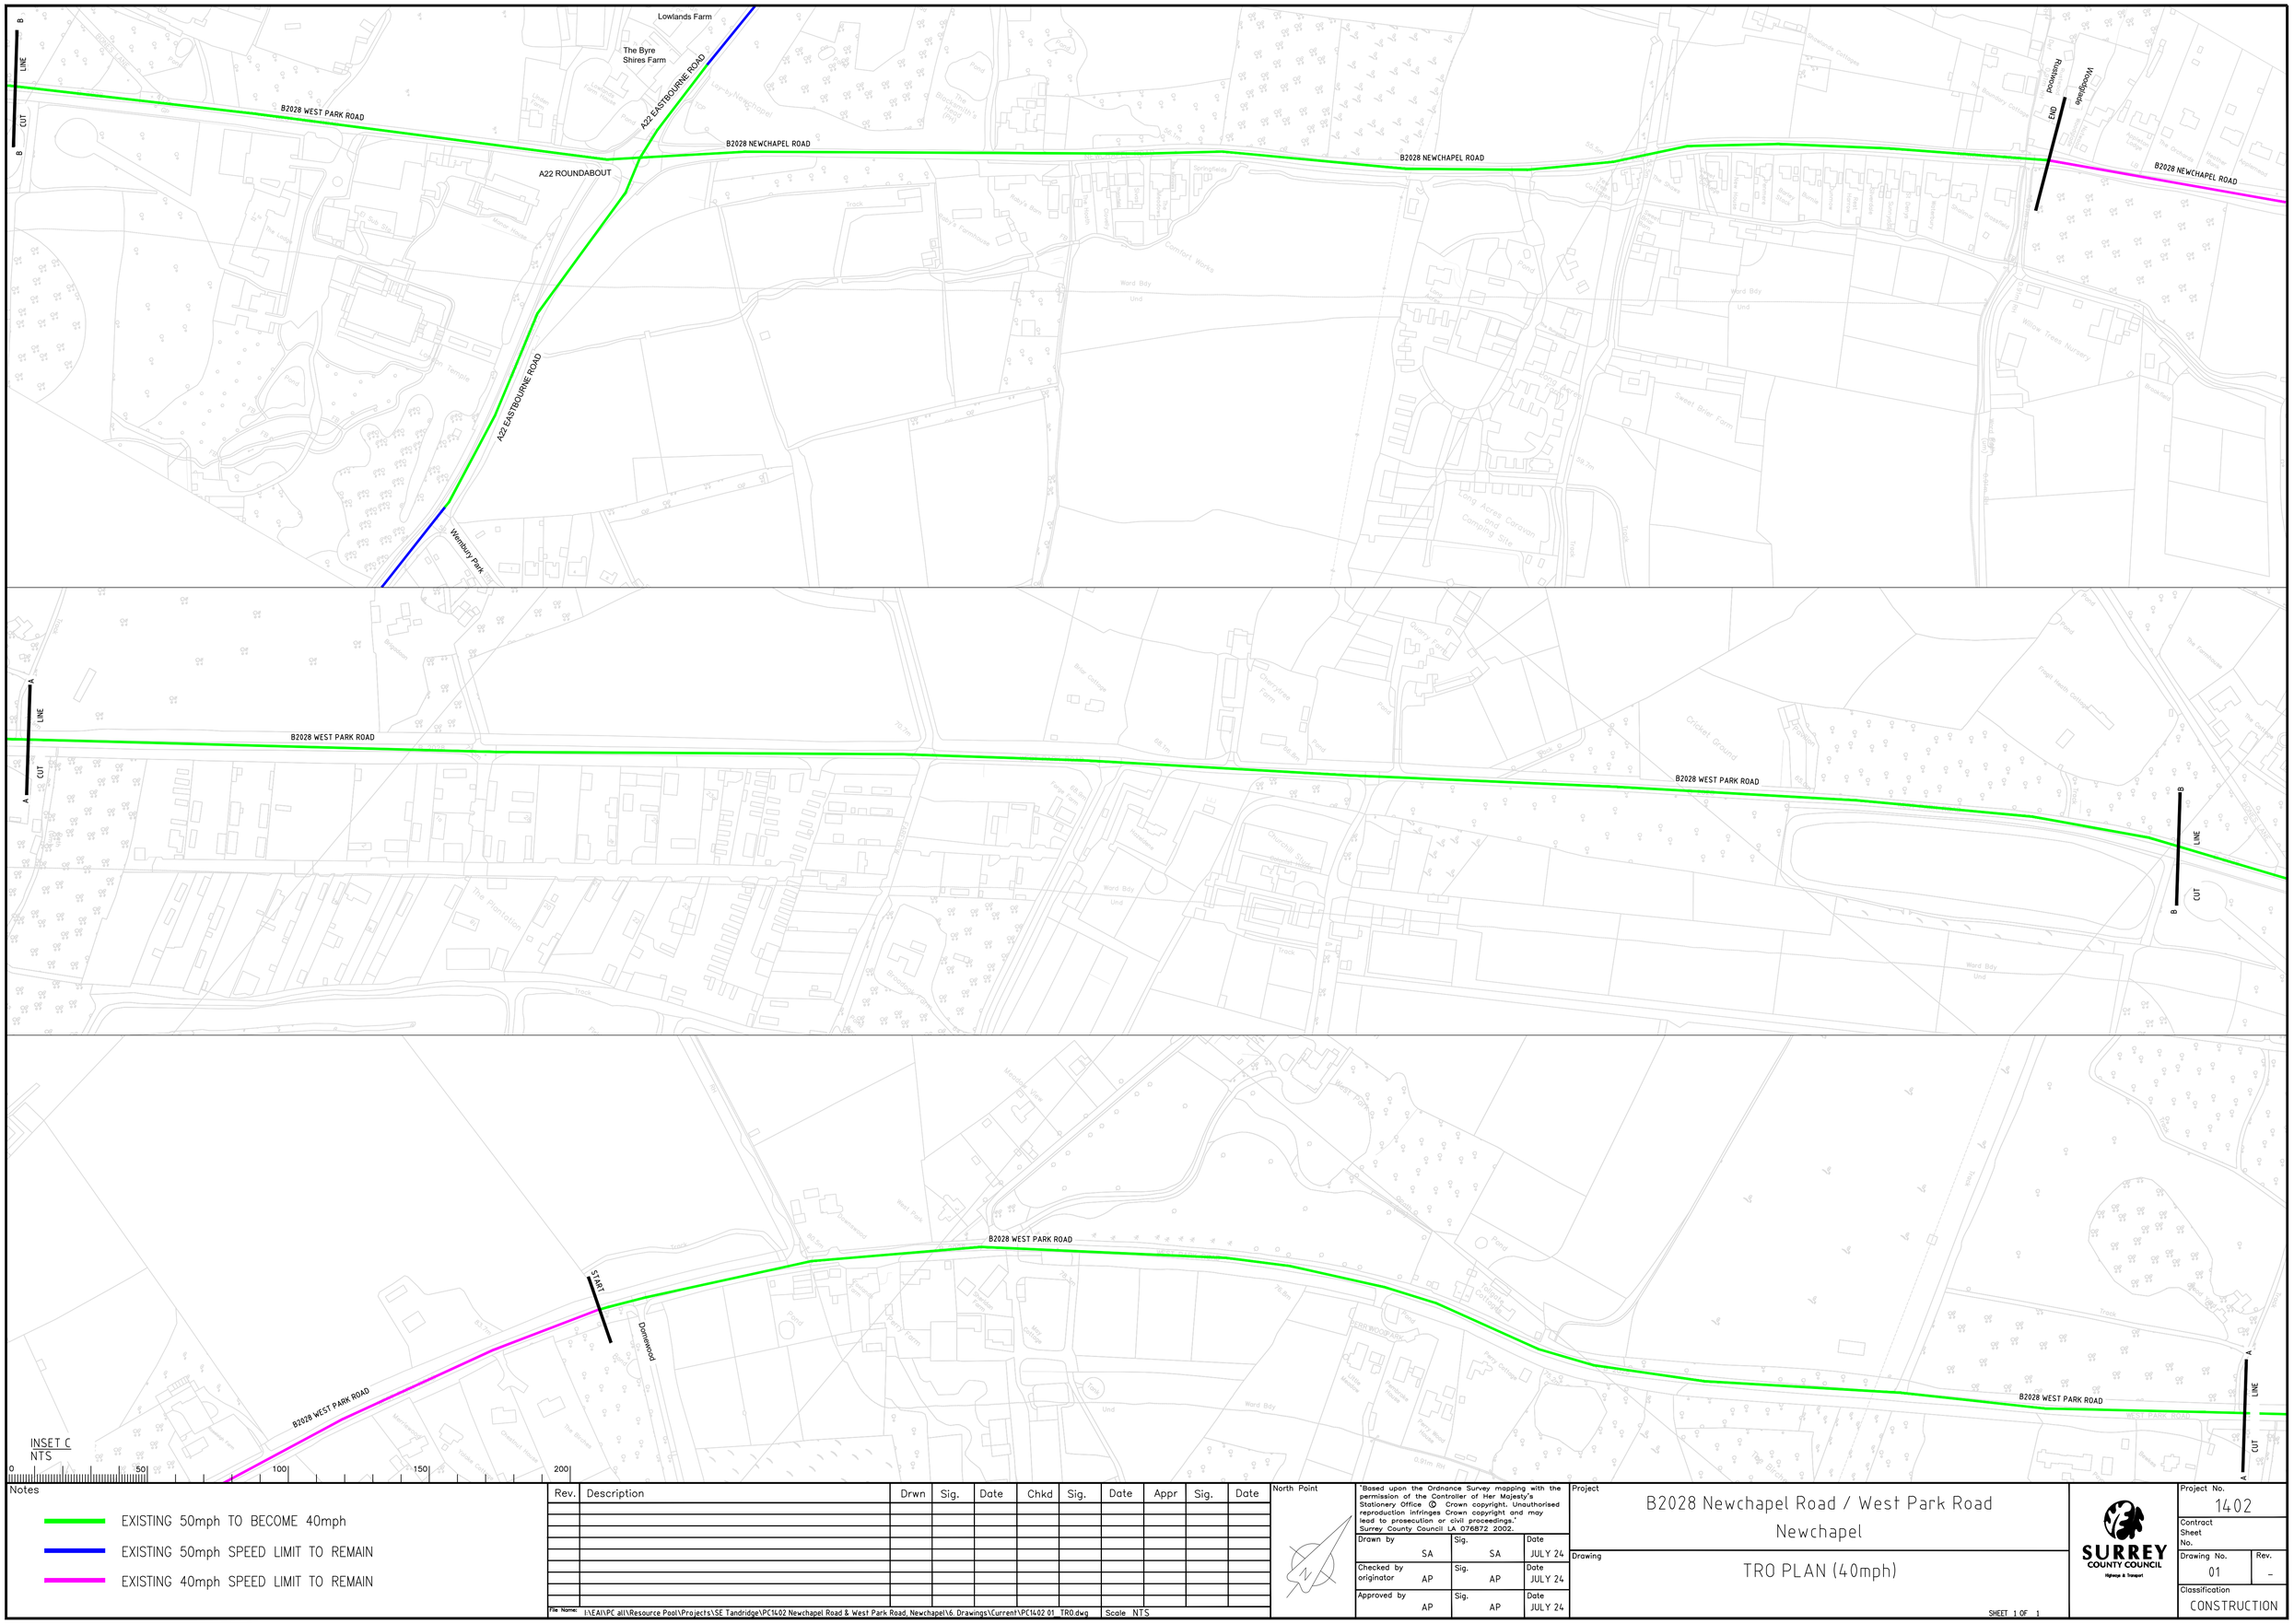


Notes

- EXISTING 50mph TO BECOME 40mph
- EXISTING 50mph SPEED LIMIT TO REMAIN
- EXISTING 40mph SPEED LIMIT TO REMAIN

| Rev. | Description | Drwn | Sig. | Date | Chkd | Sig. | Date | Appr | Sig. | Date |
|---|---|---|---|---|---|---|---|---|---|---|
| | | | | | | | | | | |

File Name: I:\EAI\PC all\Resource Pool\Projects\SE Tandridge\PC1402 Newchapel Road & West Park Road, Newchapel\6. Drawings\Current\PC1402 01_TRO.dwg

Scale NTS

North Point

"Based upon the Ordnance Survey mapping with the permission of the Controller of Her Majesty's Stationery Office © Crown copyright. Unauthorised reproduction infringes Crown copyright and may lead to prosecution or civil proceedings." Surrey County Council LA 076872 2002.

| | | | |
|---|---|---|---|
| Drawn by | SA | Sig. SA | Date JULY 24 |
| Checked by originator | AP | Sig. AP | Date JULY 24 |
| Approved by | AP | Sig. AP | Date JULY 24 |

Project

B2028 Newchapel Road / West Park Road
Newchapel

Drawing

TRO PLAN (40mph)

SHEET 1 OF 1

SURREY COUNTY COUNCIL
Highways & Transport

Project No. 1402

Contract Sheet No.

Drawing No. 01

Rev. –

Classification CONSTRUCTION

A1