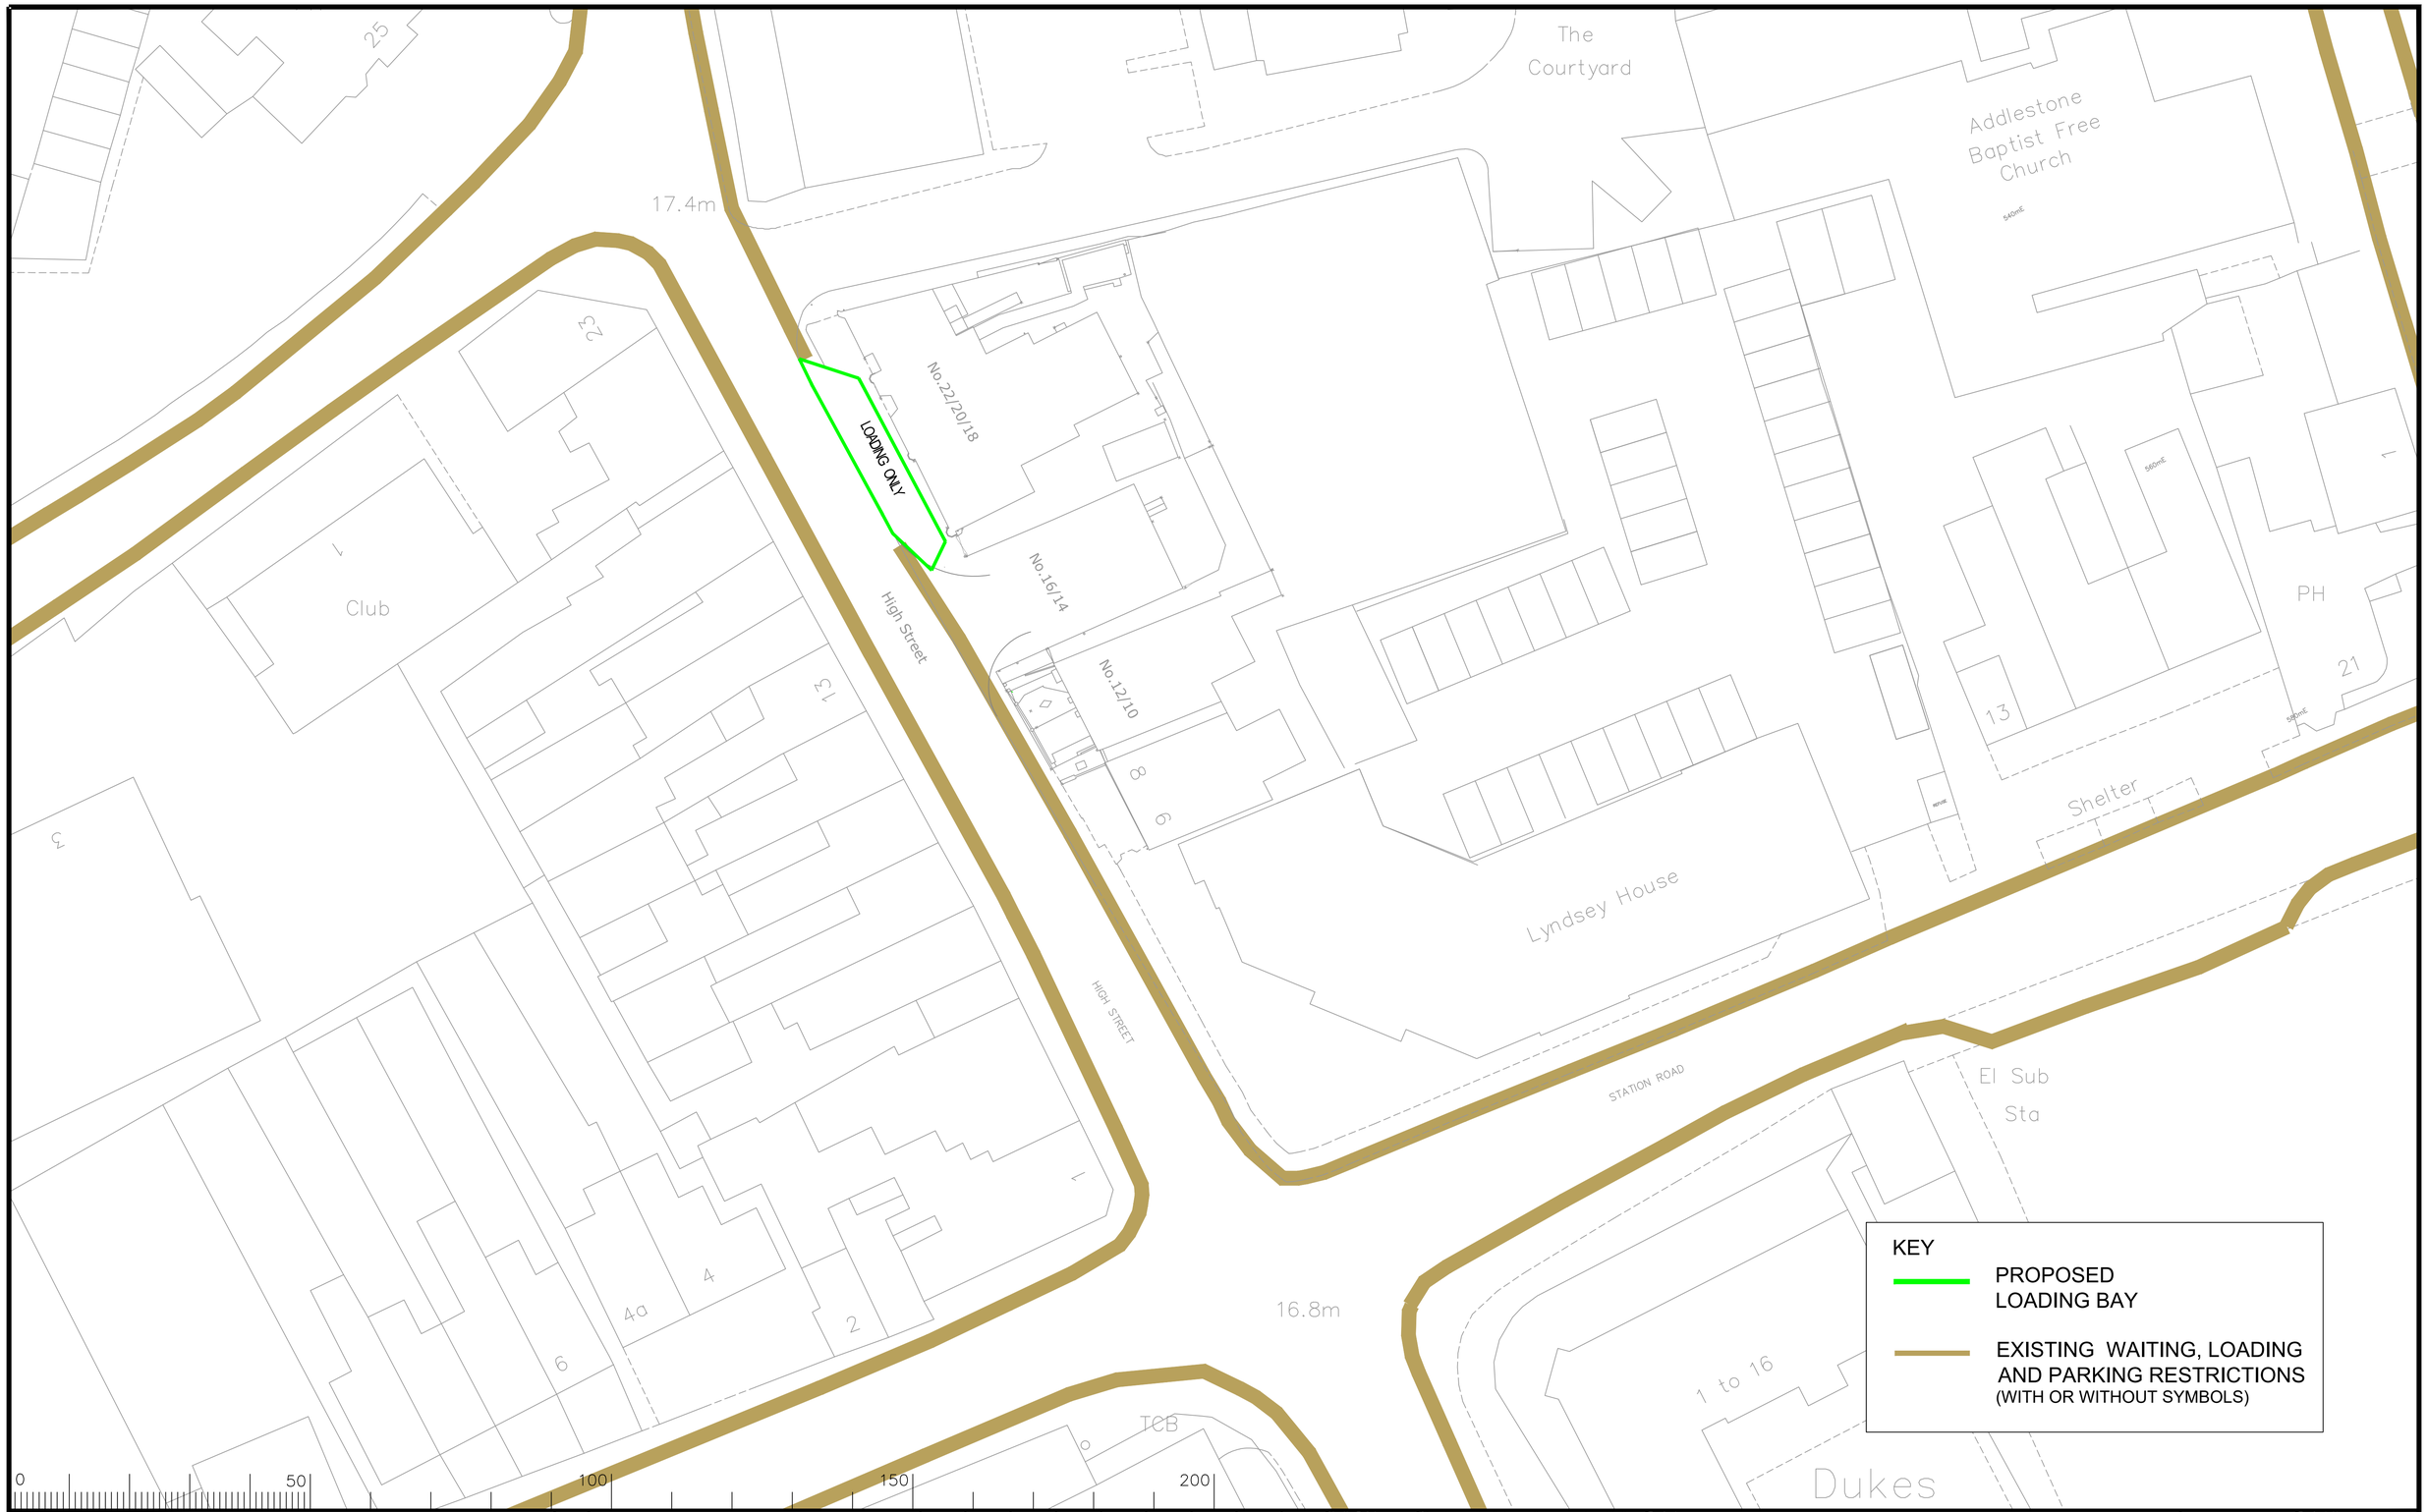

Notes

Rev.	Description	Drwn	Sig.	Date	Chkd	Sig.	Date	Appr	Sig.	Date

File Name:

Scale 1:200

North Point

'Based upon the Ordnance Survey mapping with the permission of the Controller of Her Majesty's Stationery Office © Crown copyright. Unauthorised reproduction infringes Crown copyright and may lead to prosecution or civil proceedings.' Surrey County Council LA 076872 1996.

		Sig.	Date
Drawn by	TDP	TDP	08.23
Checked by originator	JAR	JAR	08.23
Approved by	RH	RH	08.23

Project

RUNNYMEDE DPE
ADDLESTONE DIVISION

Drawing

IMPLEMENTED TRAFFIC ORDERS
ADDLESTONE

SHEET OF

SURREY COUNTY COUNCIL

Project No. 3282/RUN

Contract Sheet No.

Drawing No. 3282_55

Rev. -

Classification PROPOSAL

A3