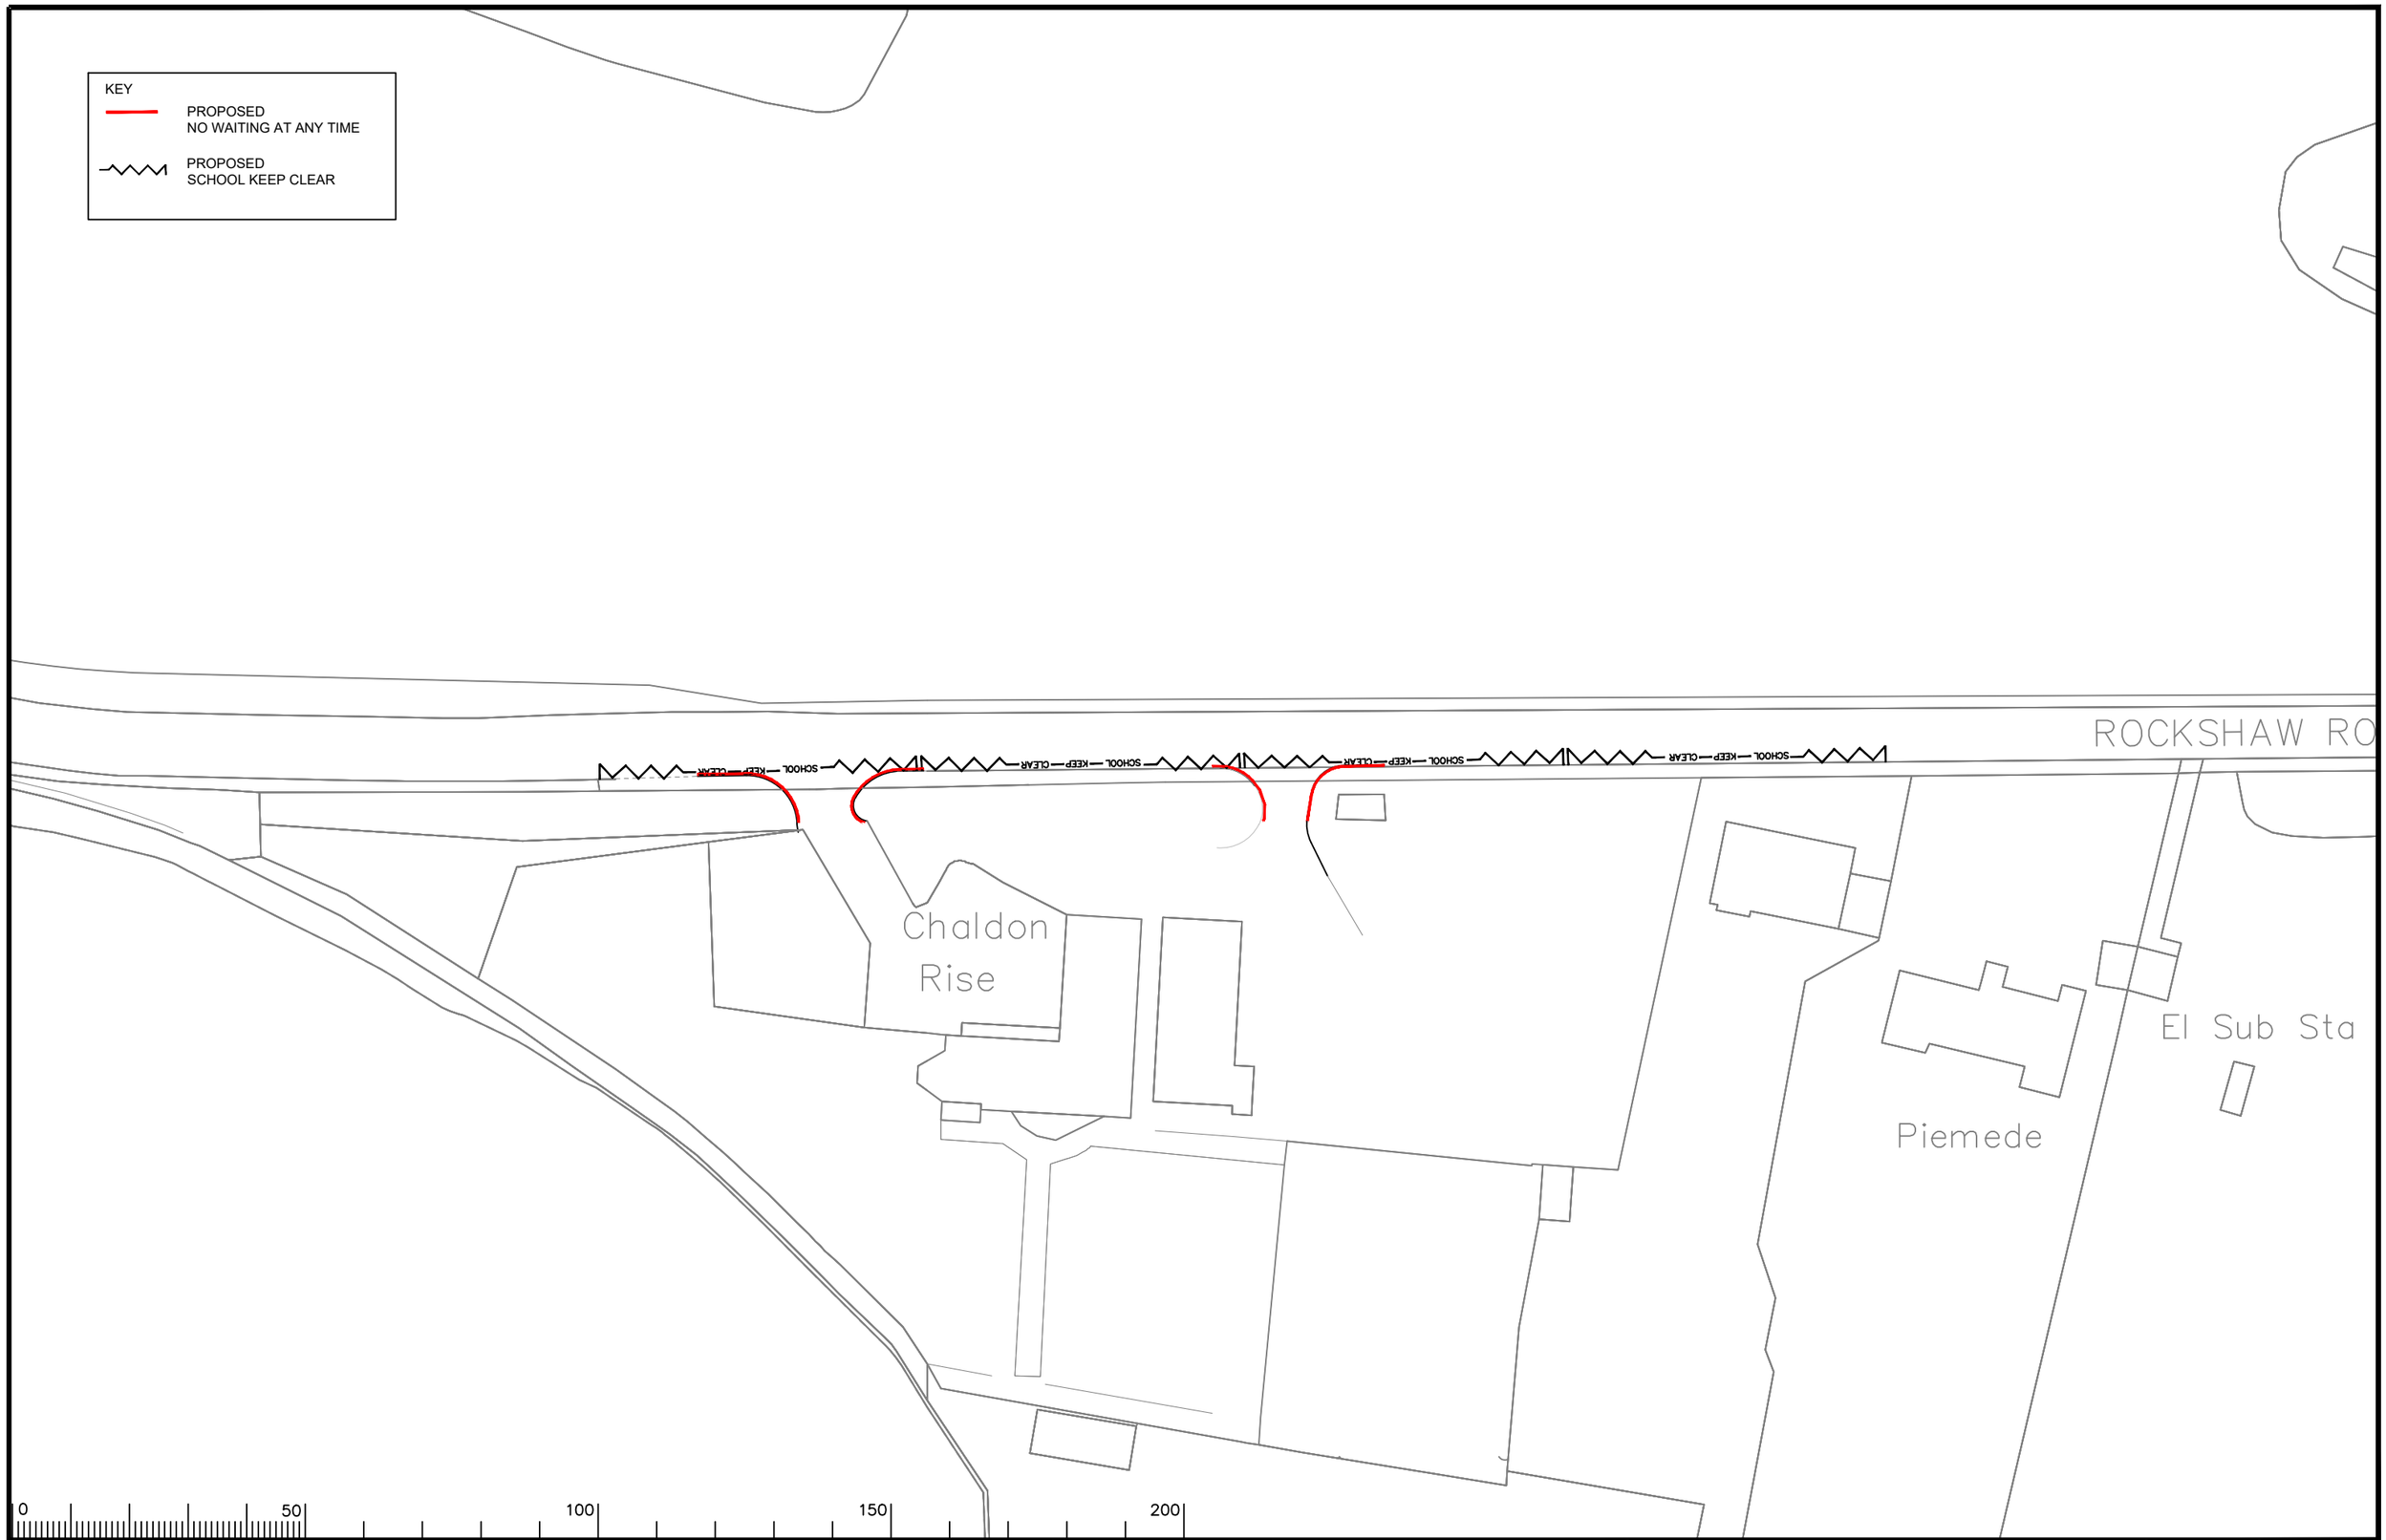

Notes

Rev.	Description	Drwn	Sig.	Date	Chkd	Sig.	Date	Appr	Sig.	Date

File Name:

Scale 1:625

North Point

'Based upon the Ordnance Survey mapping with the permission of the Controller of Her Majesty's Stationery Office © Crown copyright. Unauthorised reproduction infringes Crown copyright and may lead to prosecution or civil proceedings.' Surrey County Council LA 076872 1996.

Drawn by	RB	Sig. RB	Date 2025
Checked by originator	RH	Sig. RH	Date 2025
Approved by	DC	Sig. DC	Date 2025

Project

REIGATE AND BANSTEAD DPE
MERSTHAM

Drawing

PROPOSED TRO ROCKSHAW ROAD - CHALDON RISE

SHEET OF

SURREY COUNTY COUNCIL

Project No. 3282/R&B

Contract Sheet No.

Drawing No. 18134

Rev. -

Classification PROPOSED

A3