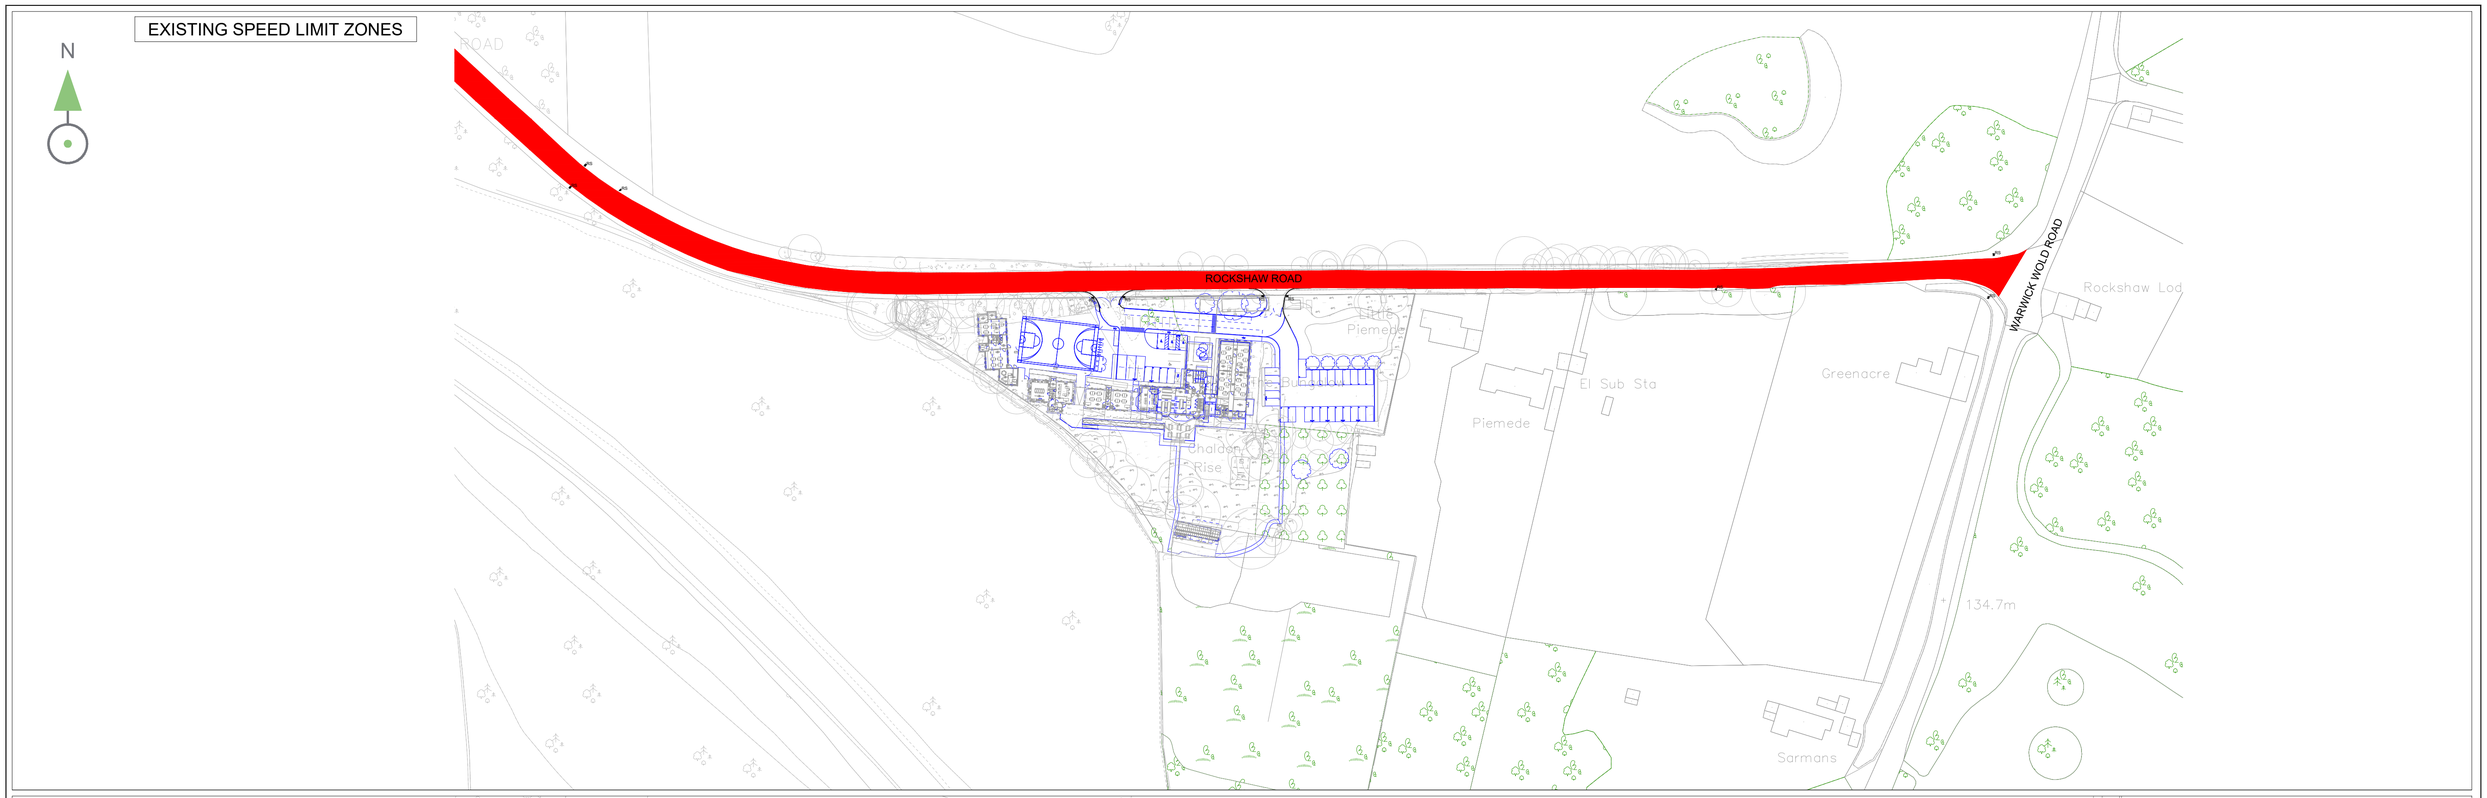

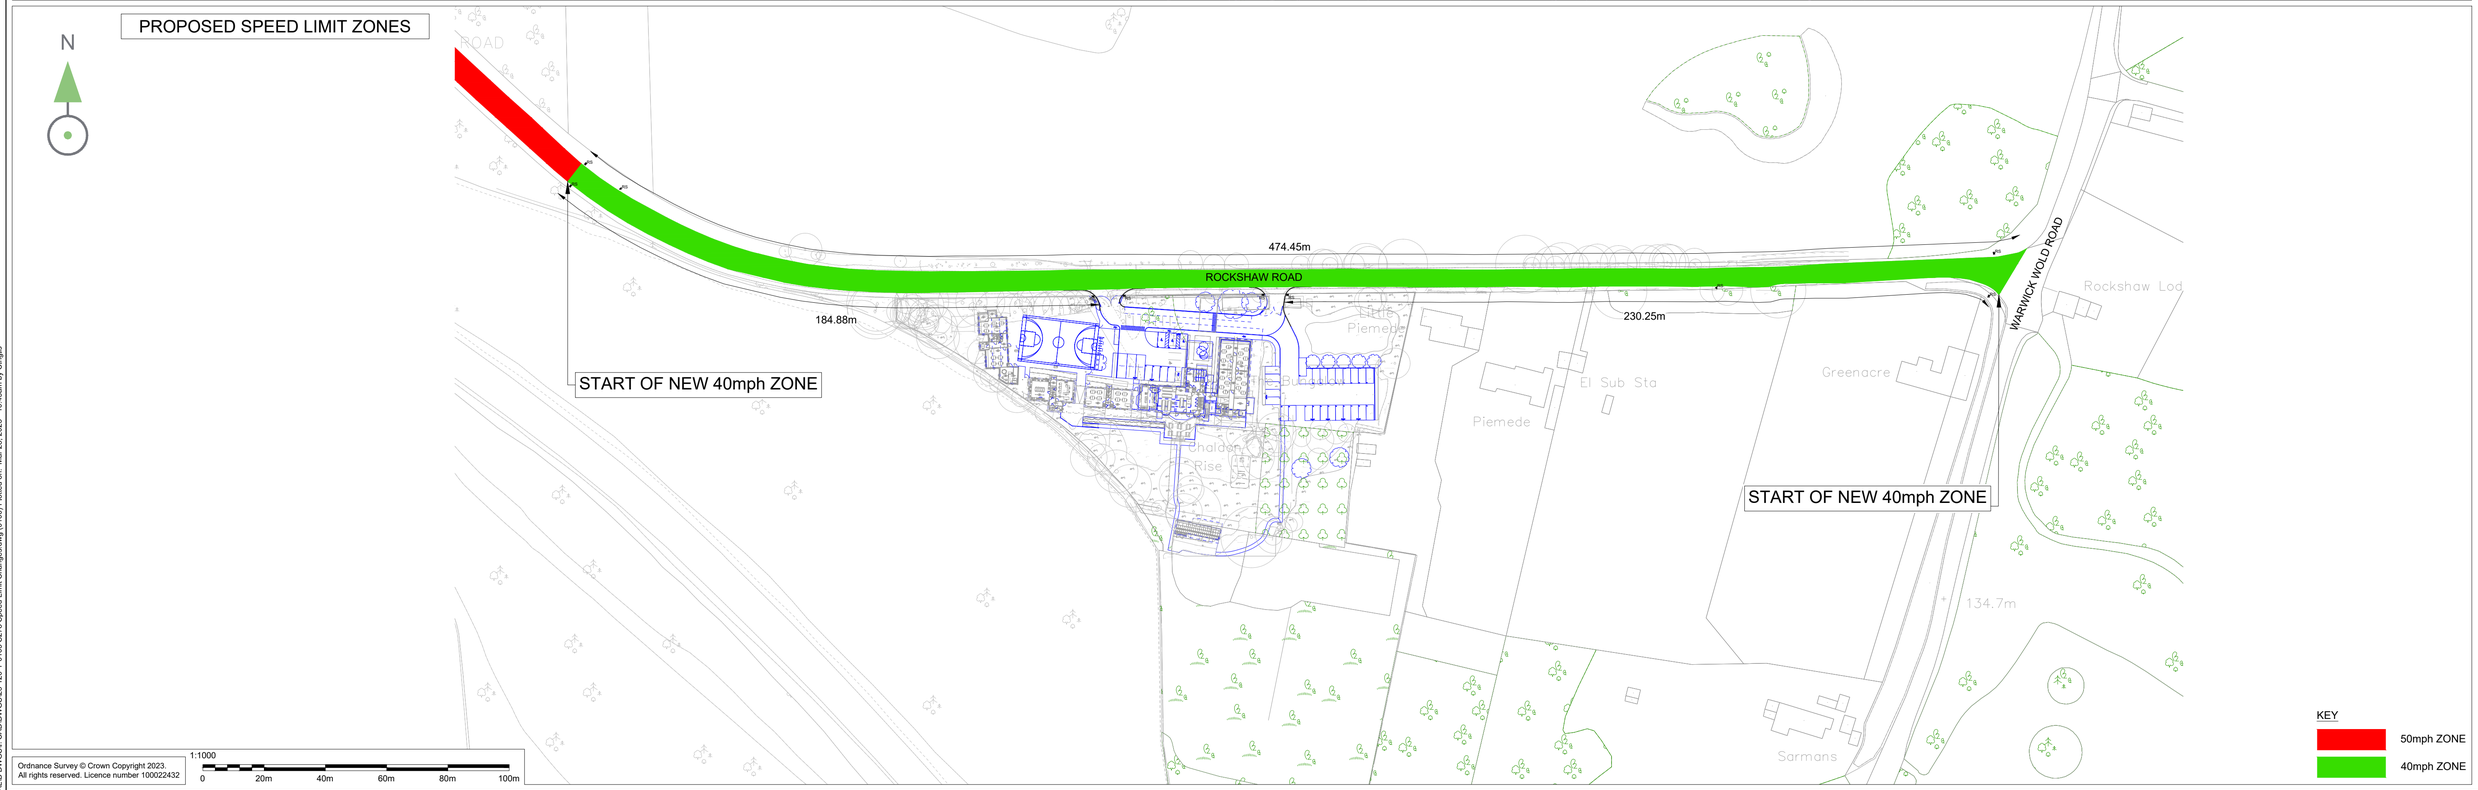

Ordnance Survey © Crown Copyright 2023.
All rights reserved. Licence number 100022432

1:1000
0 20m 40m 60m 80m 100m

Rev	Date	Description	Drn	Chk	App
B	28/03/25	40mph DIMENSIONS AND ROAD NAMES ADDED	CI	JM	JM
A	11/06/24	FIRST ISSUE	CI	JM	JM

Rev	Date	Description	Drn	Chk	App

Notes:

1. DO NOT SCALE FROM THIS DRAWING.
2. ALL DIMENSIONS ARE IN METRES UNLESS OTHERWISE STATED.
3. THIS DRAWING IS TO BE PRINTED IN COLOUR.
4. THE TOPOGRAPHICAL SURVEY INFORMATION HAS BEEN PROVIDED BY UTILITY MAPPING (DRAWING NO UM23-1992-ARC SURVEY DATED 07/08/2023) AND VELOCITY TRANSPORT PLANNING SHALL NOT BE LIABLE FOR ANY INACCURACIES OR DEFICIENCIES.
5. THIS DRAWING HAS BEEN ISSUED FOR INFORMATION PURPOSES AND MUST NOT BE USED FOR CONSTRUCTION.

VELOCITY Transport Planning
© VELOCITY TRANSPORT PLANNING LTD

Drawing Status: S2 - FOR INFORMATION

Client: ARCHWAY

Architect: E-GG

Project Title: CHALDON RISE

Drawing Title: S278 SPEED LIMIT CHANGES

Scale @ A1	Date	Designed/Drawn	Checked	Approved
1:1000	11/06/24	CI	JM	JM

Project Ref	Drawing Number	Rev
23-120	23-120-T-0105	B

P:\0-23\23-120 Chaldon Rise\02 TECHNICAL\B DWGS\ CAD\DWGS\23-120-T-0105 S278 Speed Limit Changes.dwg (0100) Plotted on: Mar 28, 2025 - 10:45am by CIngills