ROAD CUSHION LOCATION	EXISTING CARRIAGEWAY WIDTH (m)	SPEED CUSHIONS LENGTH (m)	SPEED CUSHIONS WIDTH (m)	SPEED CUSHIONS HEIGHT (mm)	GAP(S) DIMENSIONS CENTRE (m)	GAP(S) DIMENSIONS SIDES (m)	MAIN RAMP SLOPE (1 in _)	MAIN RAMP LENGTH (m)	SIDE RAMP SLOPE (1 in _)	SIDE RAMP RAMP (m)	SURFACE MATERIAL
A	7.50	3.50	2.00	75	1.10	1.20	8	0.60	4	0.30	HRA 30/14 F SURF DES PMB WTR2 WITH 14/20 PCC TO CLAUSE CL 911 & 915
B	7.50	3.50	2.00	75	1.10	1.20	8	0.60	4	0.30	–
C	7.50	3.50	2.00	75	1.10	1.20	8	0.60	4	0.30	–
D	7.50	3.50	2.00	75	1.10	1.20	8	0.60	4	0.30	–

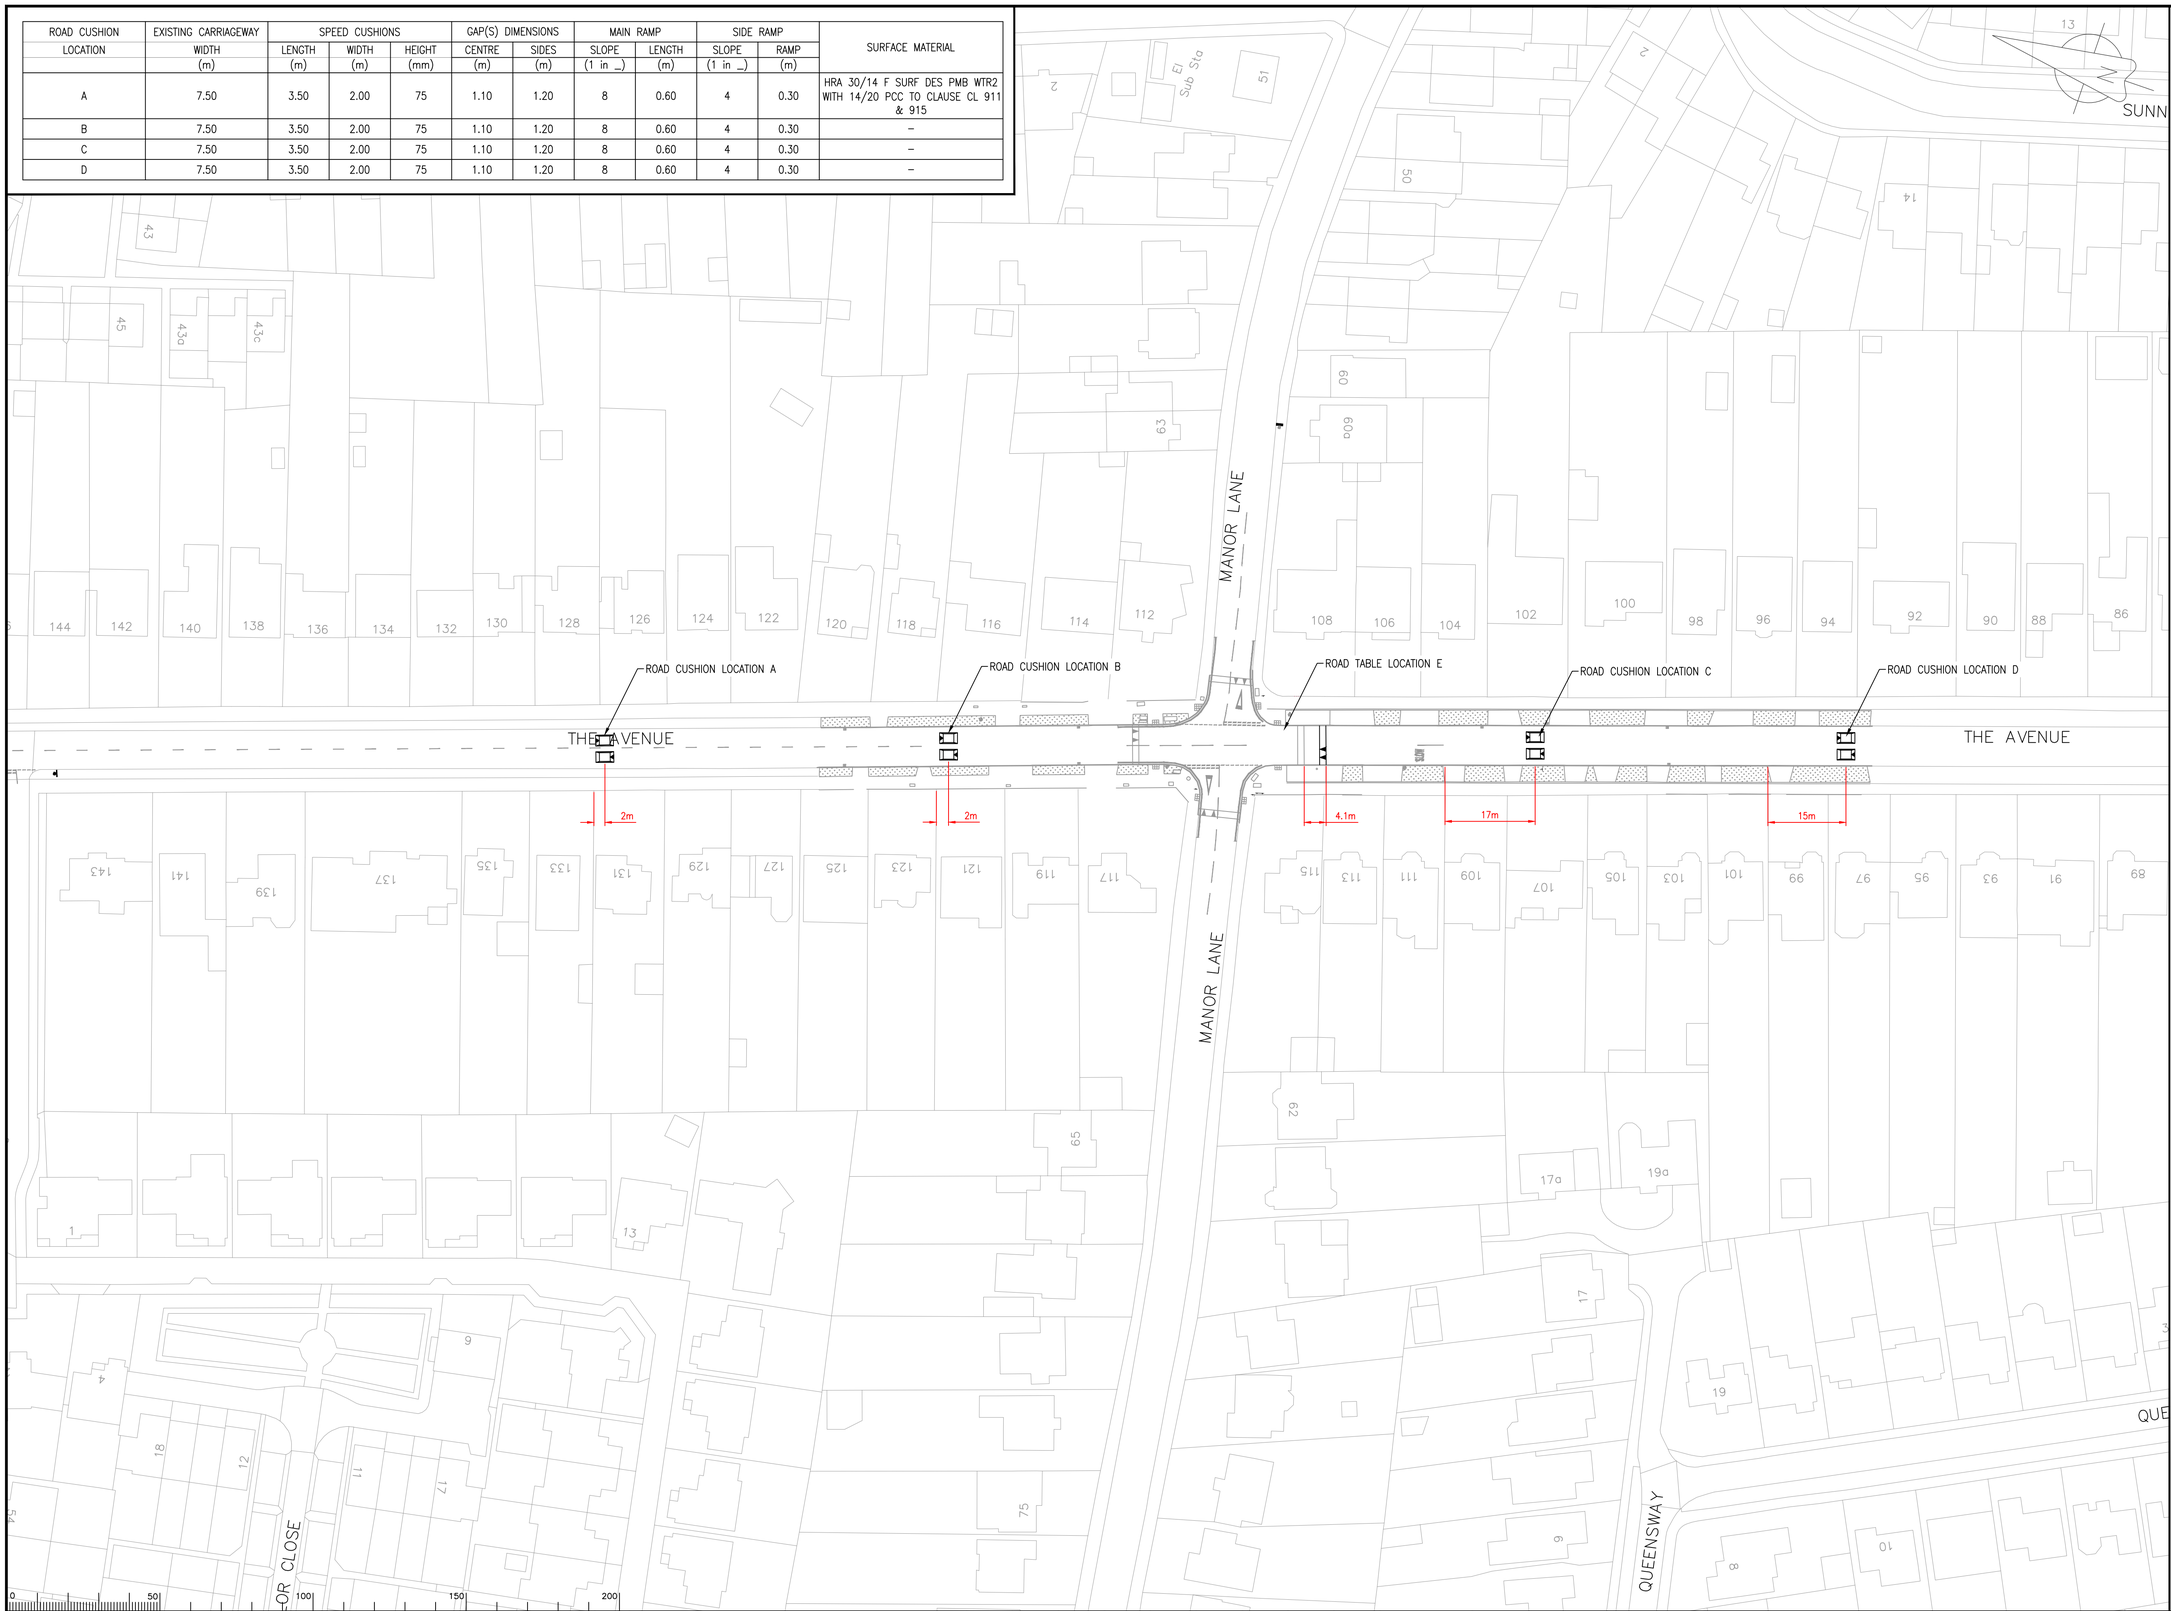

Notes

Rev.	Description	Drwn	Sig.	Date	Chkd	Sig.	Date	Appr	Sig.	Date

File Name: \\surreycc.local\deptwide\EAI\PC all\Resource Pool\Projects\NE Spelthorne\PC1177 The Avenue, Shepperton\6. Drawings\Current\PC1177 Table Locations.dwg

Scale NTS

North Point

'Based upon the Ordnance Survey mapping with the permission of the Controller of Her Majesty's Stationery Office © Crown copyright. Unauthorised reproduction infringes Crown copyright and may lead to prosecution or civil proceedings.' Surrey County Council LA 076872 2002.

Drawn by TC	Sig. TC	Date SPET 22
Checked by originator	Sig.	Date
Approved by	Sig.	Date

Project

THE AVENUE
SHEPPERTON

Drawing

STATUTORY NOTICE PLAN
TRAFFIC CALMING

SHEET 1 OF 1

SURREY COUNTY COUNCIL
Surrey Highways
Transport for Surrey

Project No. PC1177

Contract Sheet No.

Drawing No. PC1177_11

Rev. –

Classification PRESENTATION

A1