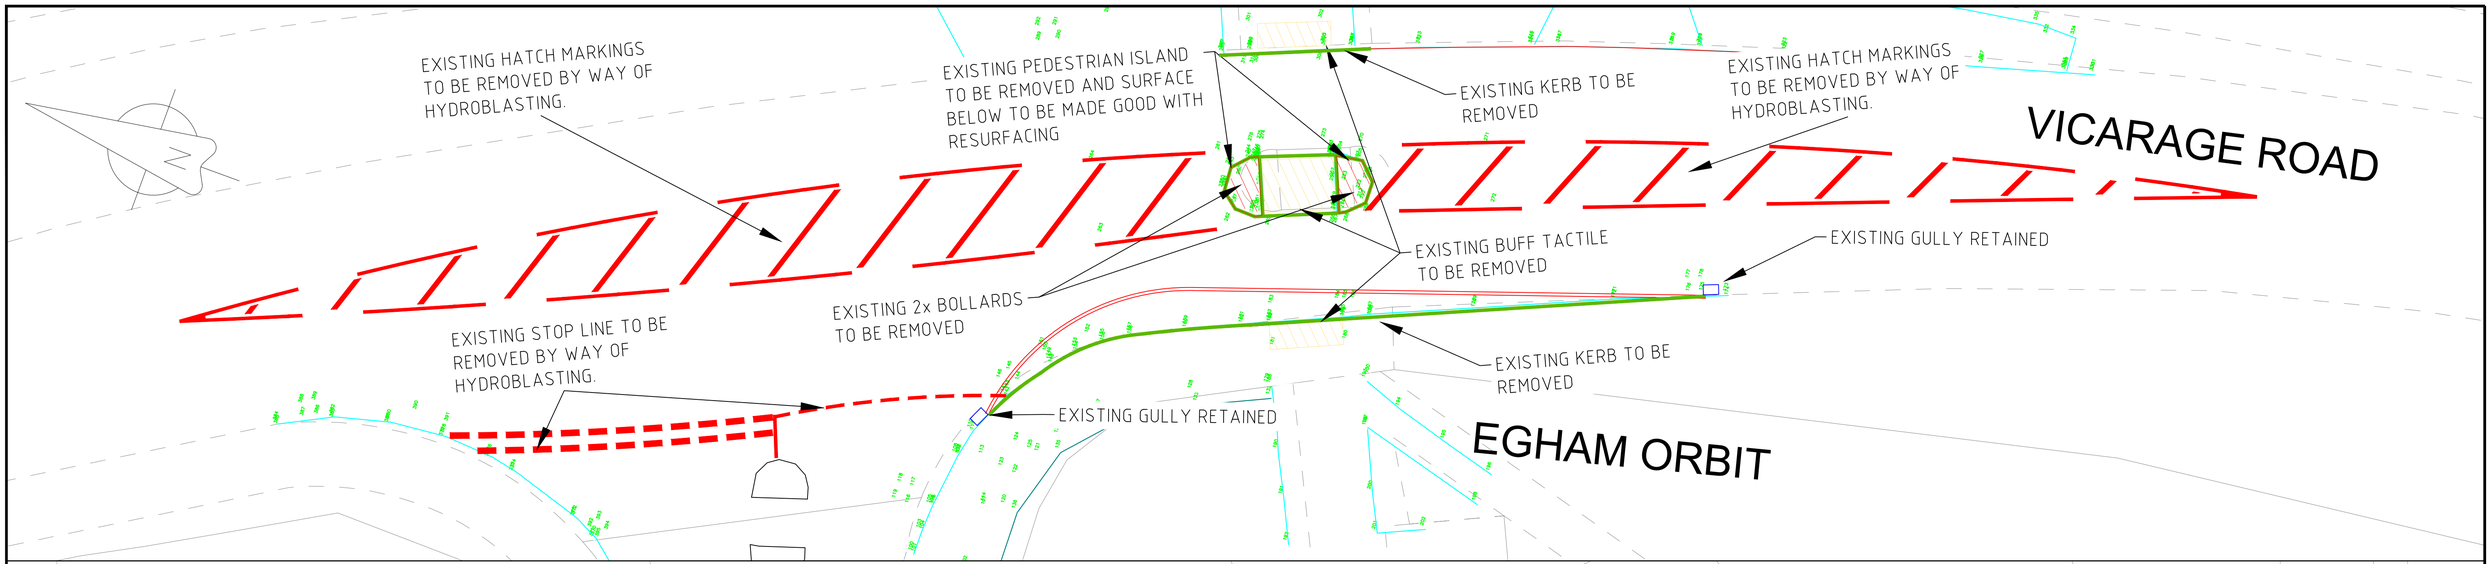

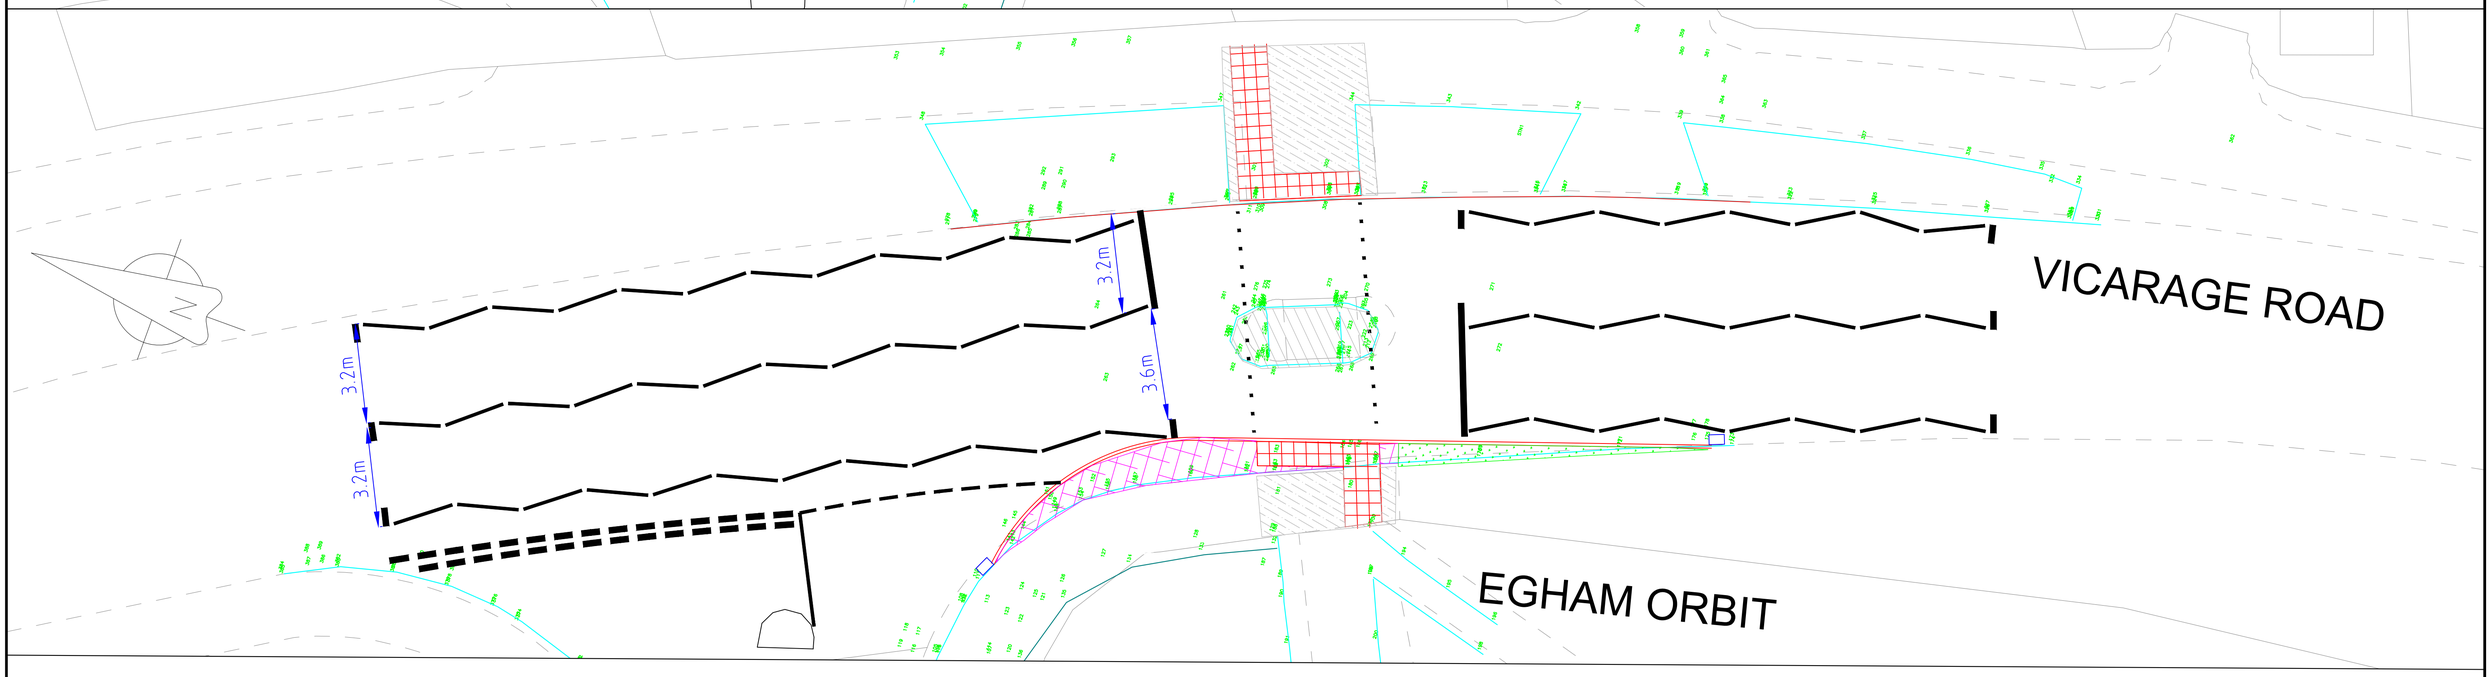

0 50 100 150 200

Notes

Rev.	Description	Drwn	Sig.	Date	Chkd	Sig.	Date	Appr	Sig.	Date

File Name: I:\EAI\PC all\Resource Pool\Projects\NW Runnymede\PC1281 Vicarage Road Egham toucan\6. Drawings\Current\PC1281 02.dwg

Scale 1:200

North Point

N

"Based upon the Ordnance Survey mapping with the permission of the Controller of Her Majesty's Stationery Office © Crown copyright. Unauthorised reproduction infringes Crown copyright and may lead to prosecution or civil proceedings." Surrey County Council LA 076872 2002.

Drawn by SK	Sig. SK	Date JUL 22
Checked by originator ML	Sig. ML	Date JUL 22
Approved by	Sig.	Date

Project

Vicarage Road - Toucan Crossing

safe crossing point for cyclists and pedestrians

Drawing

SHEET 1 OF 1

SURREY COUNTY COUNCIL

Surrey Highways
by
Transport for Surrey

Project No. PC 1281

Contract Sheet No.

Drawing No. 02

Rev. -

Classification DRAFT

A1