KEY

- POSSIBLE LOCATION FOR SQUARE PLANTER (1m x 1m APPROX)
- POSSIBLE LOCATION FOR NARROW PLANTER (0.5m x 1.5m APPROX)
- POSSIBLE LOCATION FOR TREE PLANTER (1.6m x 1.6m APPROX)
- EXISTING SQUARE PLANTER

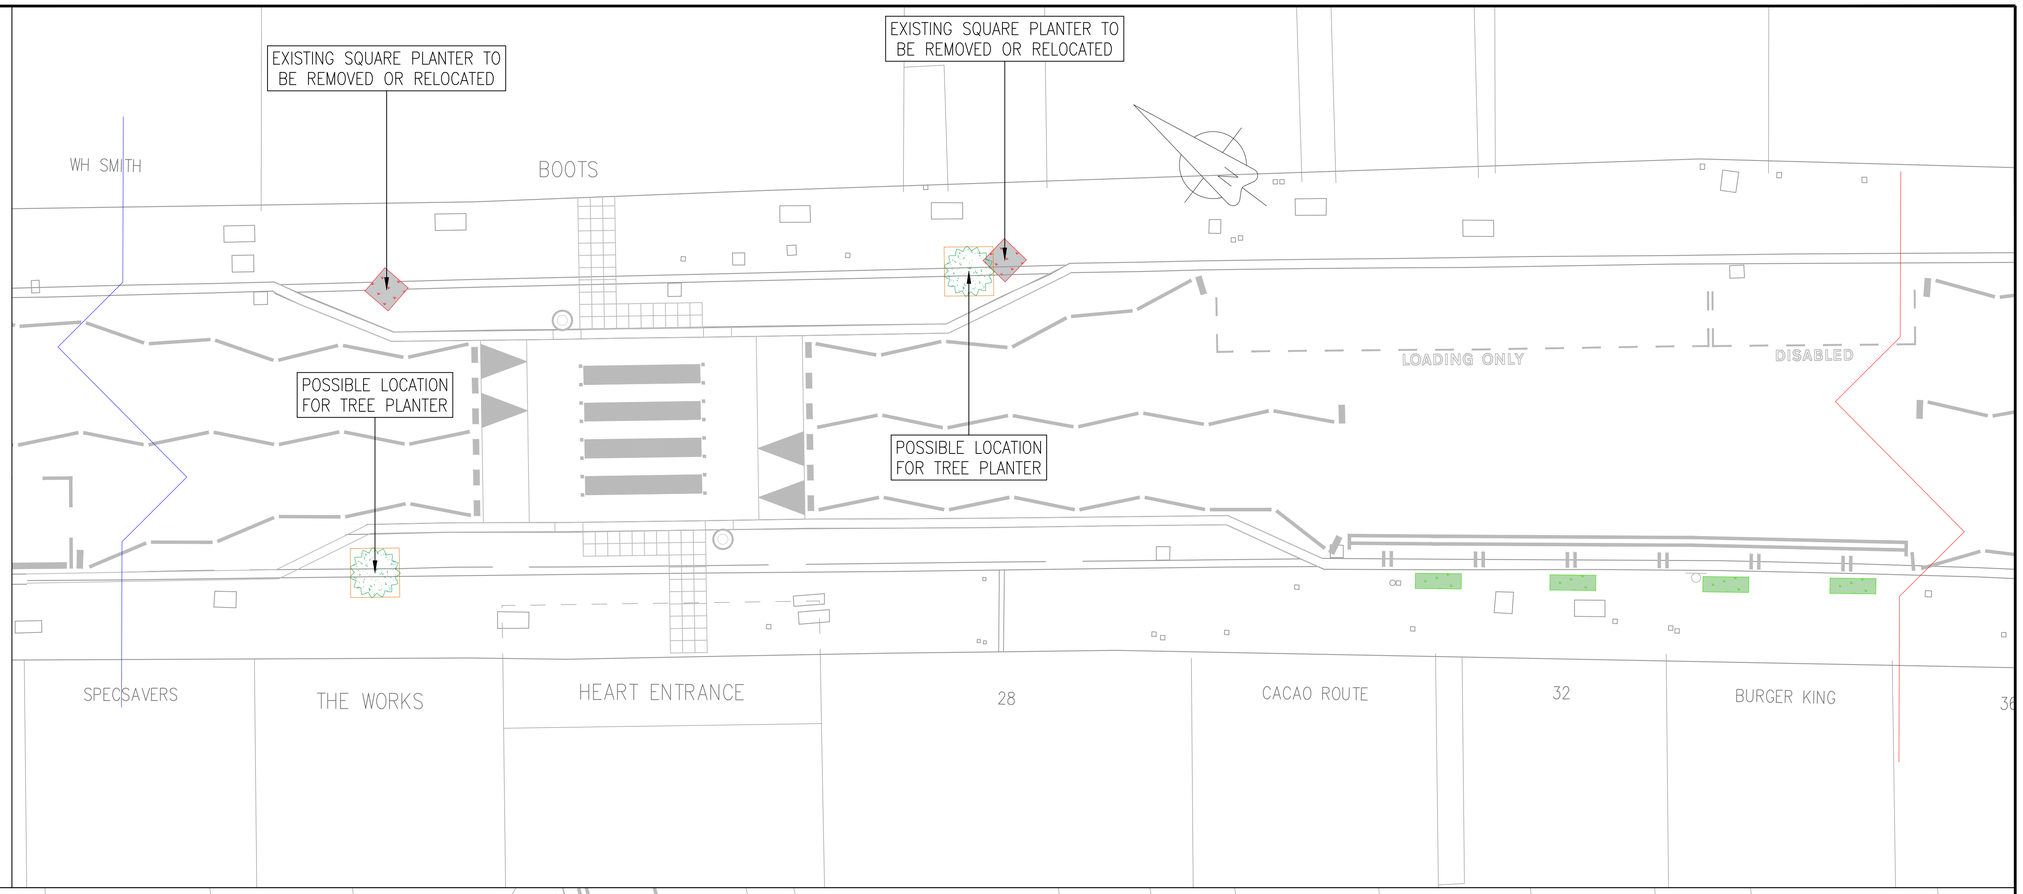

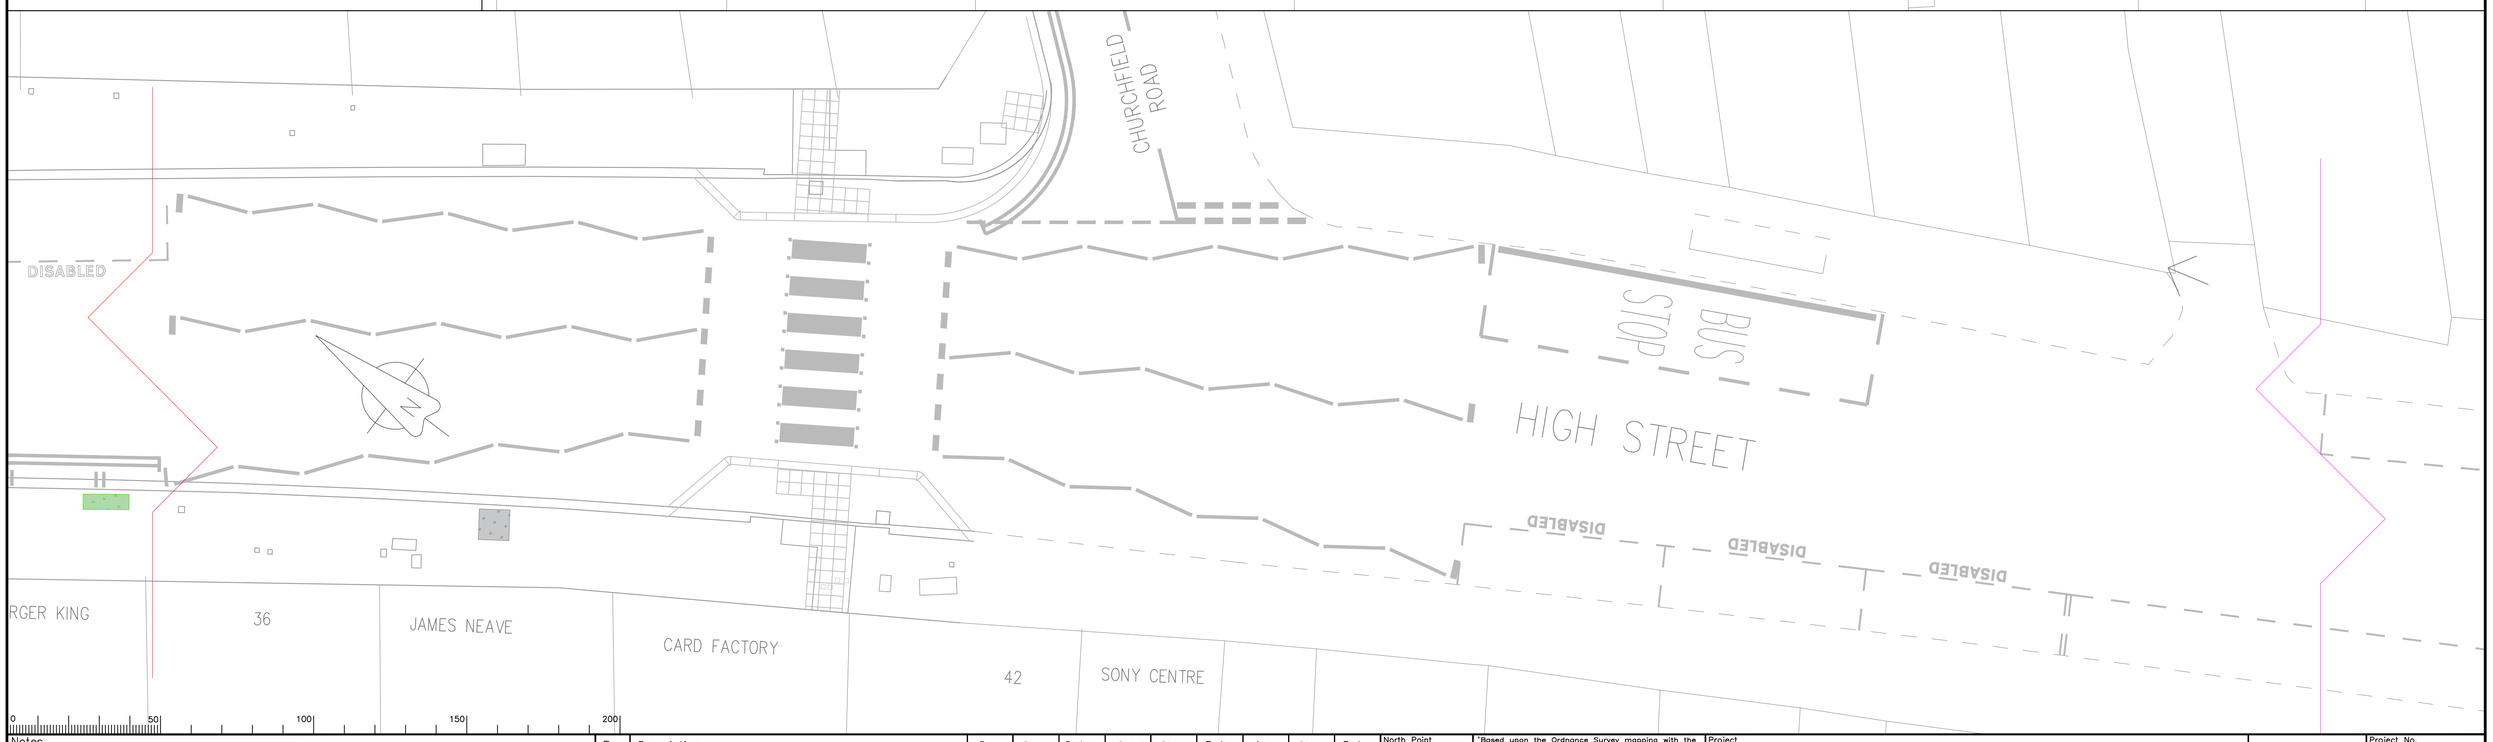

Notes

Rev.	Description	Drwn	Sig.	Date	Chkd	Sig.	Date	Appr	Sig.	Date

File Name: I:\EAI\PC all\Resource Pool\Projects\NE Elmbridge\PC0808 Walton High Street\6. Drawings\Current\2022\PC0808-13 HIGH STREET PLANTERS - PROPOSED LOCATIONS 28-09-23.dwg

North Point

'Based upon the Ordnance Survey mapping with the permission of the Controller of Her Majesty's Stationery Office © Crown copyright. Unauthorised reproduction infringes Crown copyright and may lead to prosecution or civil proceedings.' Surrey County Council LA 076872 2002.

Drawn by JW	Sig. JW	Date 28-09-23
Checked by originator	Sig.	Date
Approved by	Sig.	Date

Project: HIGH STREET - WALTON ON THAMES

Drawing: POSSIBLE PLANTER LOCATIONS SHEET 2 OF 3

SHEET 2 OF 3

SURREY COUNTY COUNCIL Highways & Transport

Project No. PC0808

Contract

Sheet No.

Drawing No. PC808-12 Rev. -

Classification DRAFT

A1