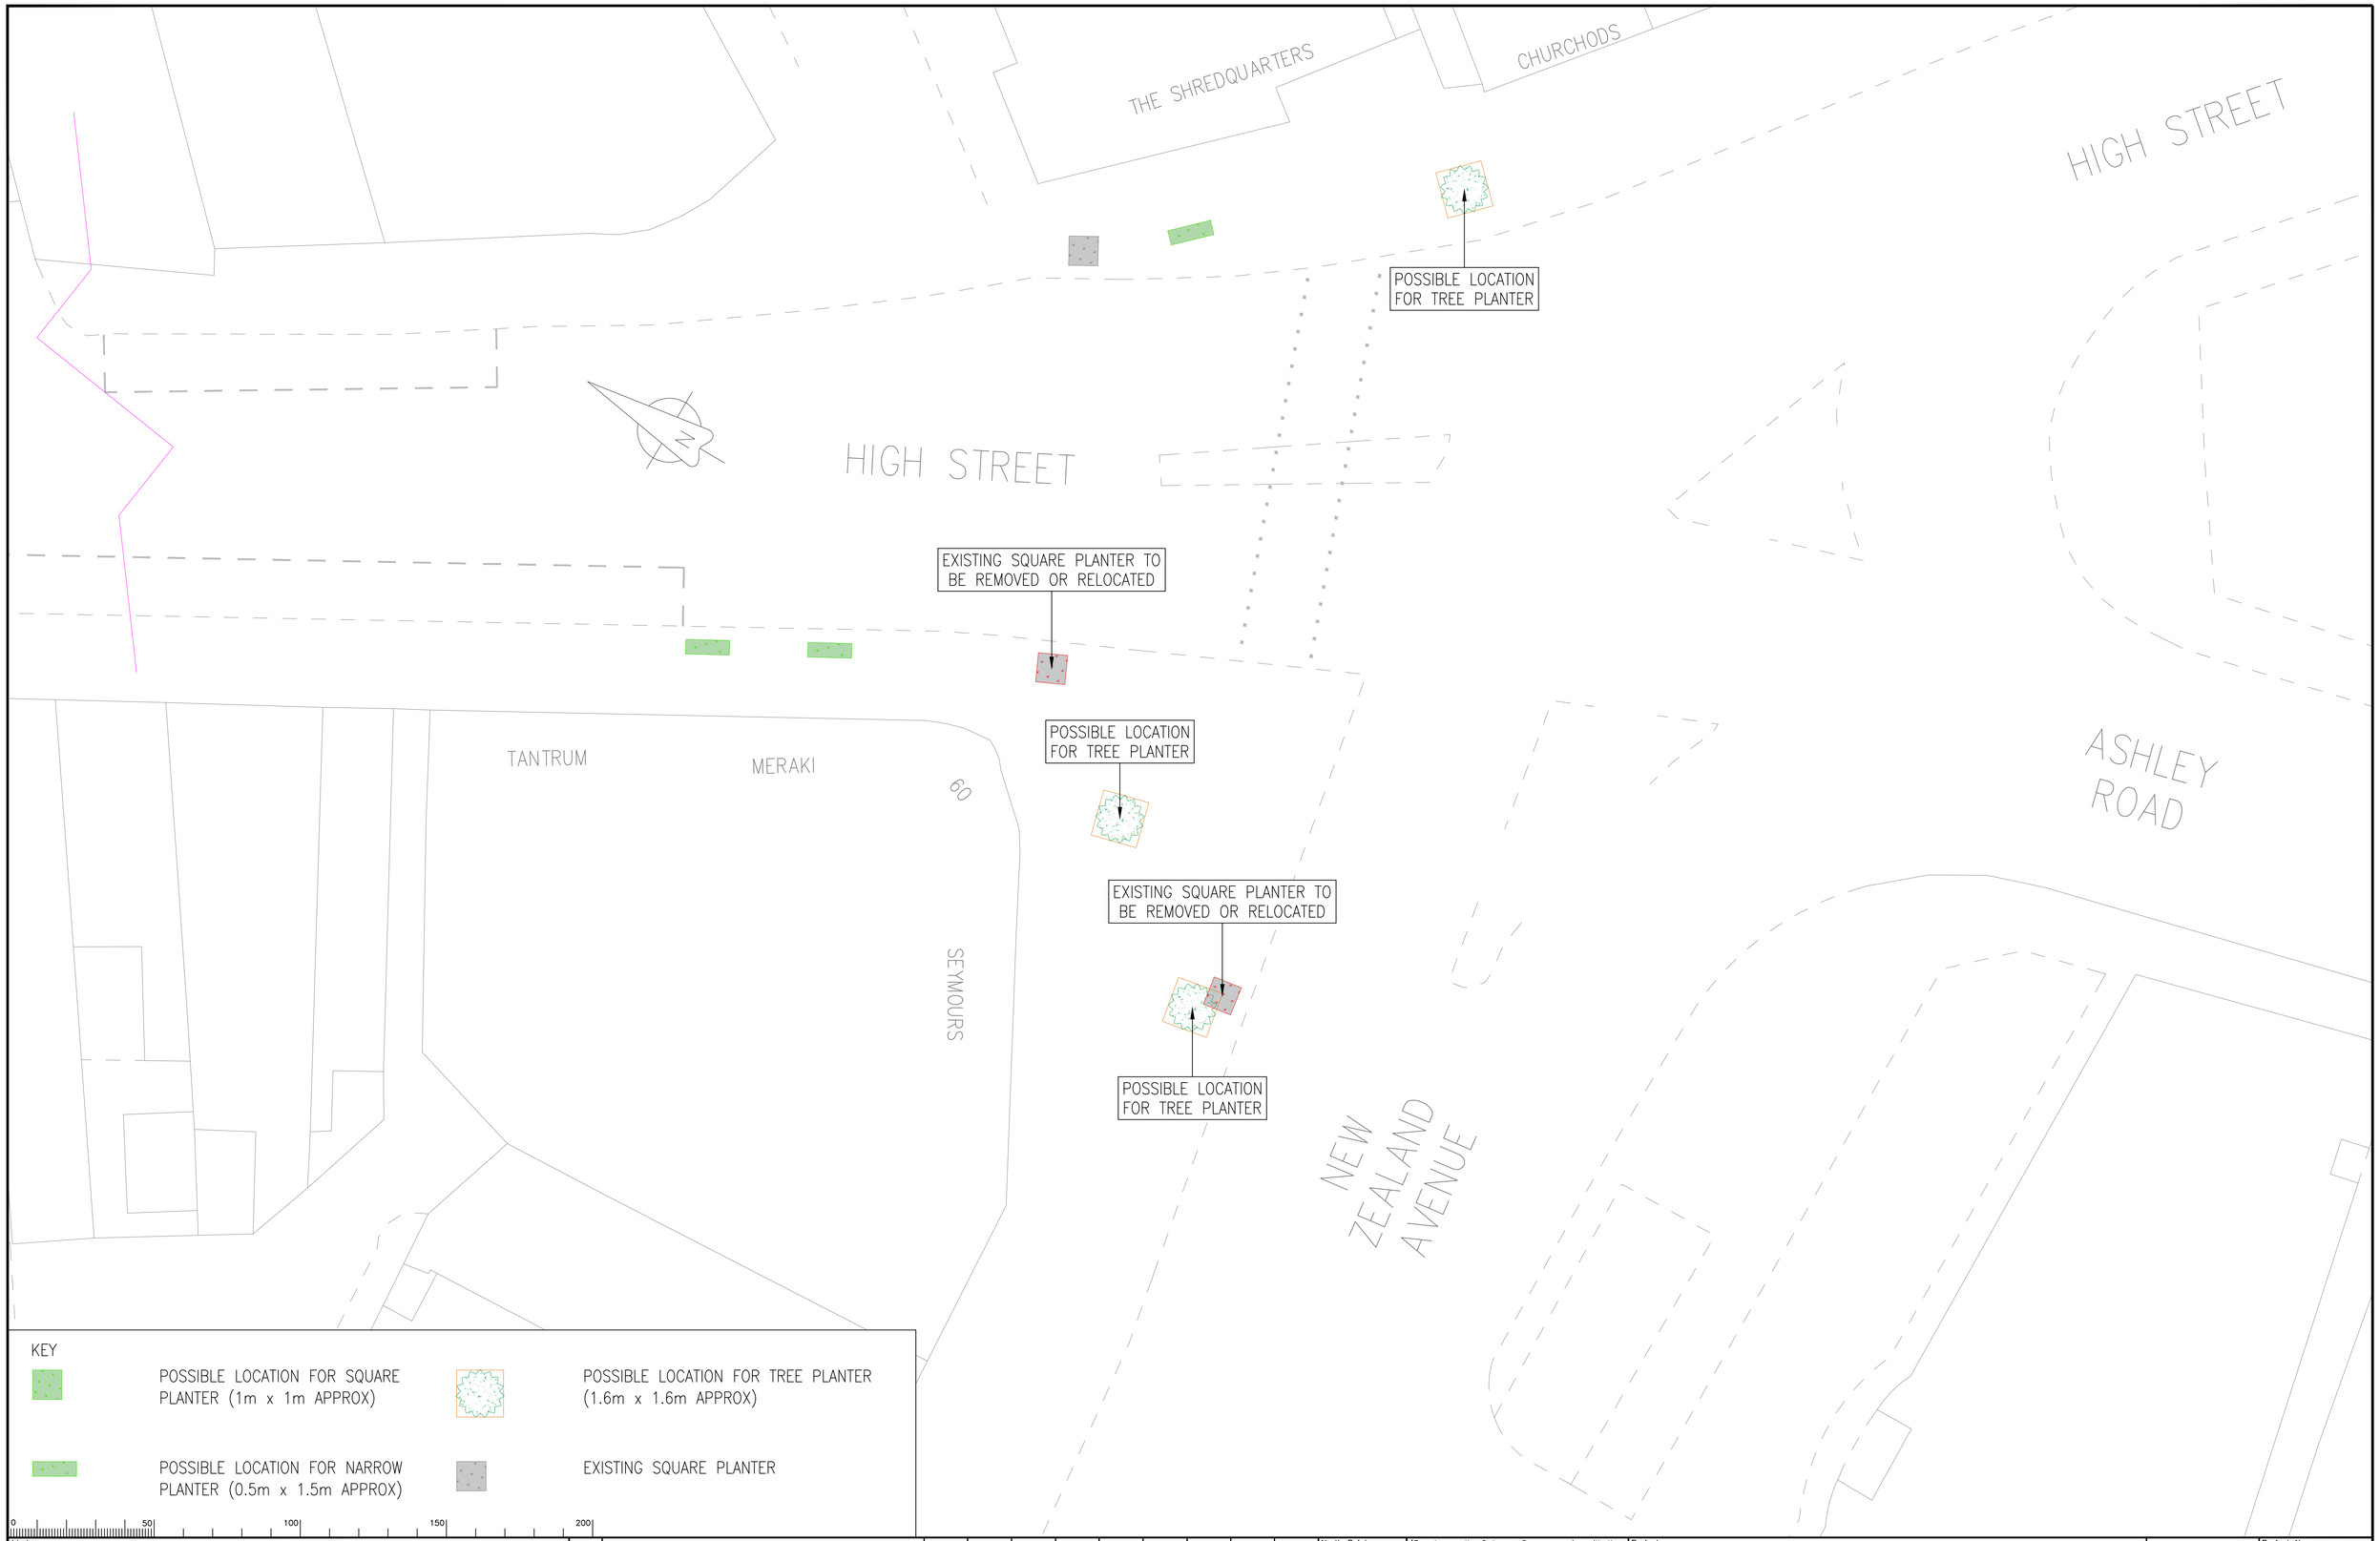


Notes

| Rev. | Description | Drwn | Sig. | Date | Chkd | Sig. | Date | Appr | Sig. | Date |
|---|---|---|---|---|---|---|---|---|---|---|
| | | | | | | | | | | |

File Name: I:\EA1\PC all\Resource Pool\Projects\NE Elmbridge\PC0808 Walton High Street\6. Drawings\Current\2022\PC0808-13 HIGH STREET PLANTERS - PROPOSED LOCATIONS 28-09-23.dwg

North Point

'Based upon the Ordnance Survey mapping with the permission of the Controller of Her Majesty's Stationery Office © Crown copyright. Unauthorised reproduction infringes Crown copyright and may lead to prosecution or civil proceedings.' Surrey County Council LA 076872 2002.

| | Sig. | Date |
|---|---|---|
| Drawn by JW | JW | 28-09-23 |
| Checked by originator | | |
| Approved by | | |

Project: HIGH STREET - WALTON ON THAMES

Drawing: POSSIBLE PLANTER LOCATIONS
SHEET 3 OF 3

SHEET 3 OF 3

SURREY COUNTY COUNCIL
Highways & Transport

Project No. PC0808
Contract No.
Sheet No.
Drawing No. PC808-12
Rev. -
Classification DRAFT

A1