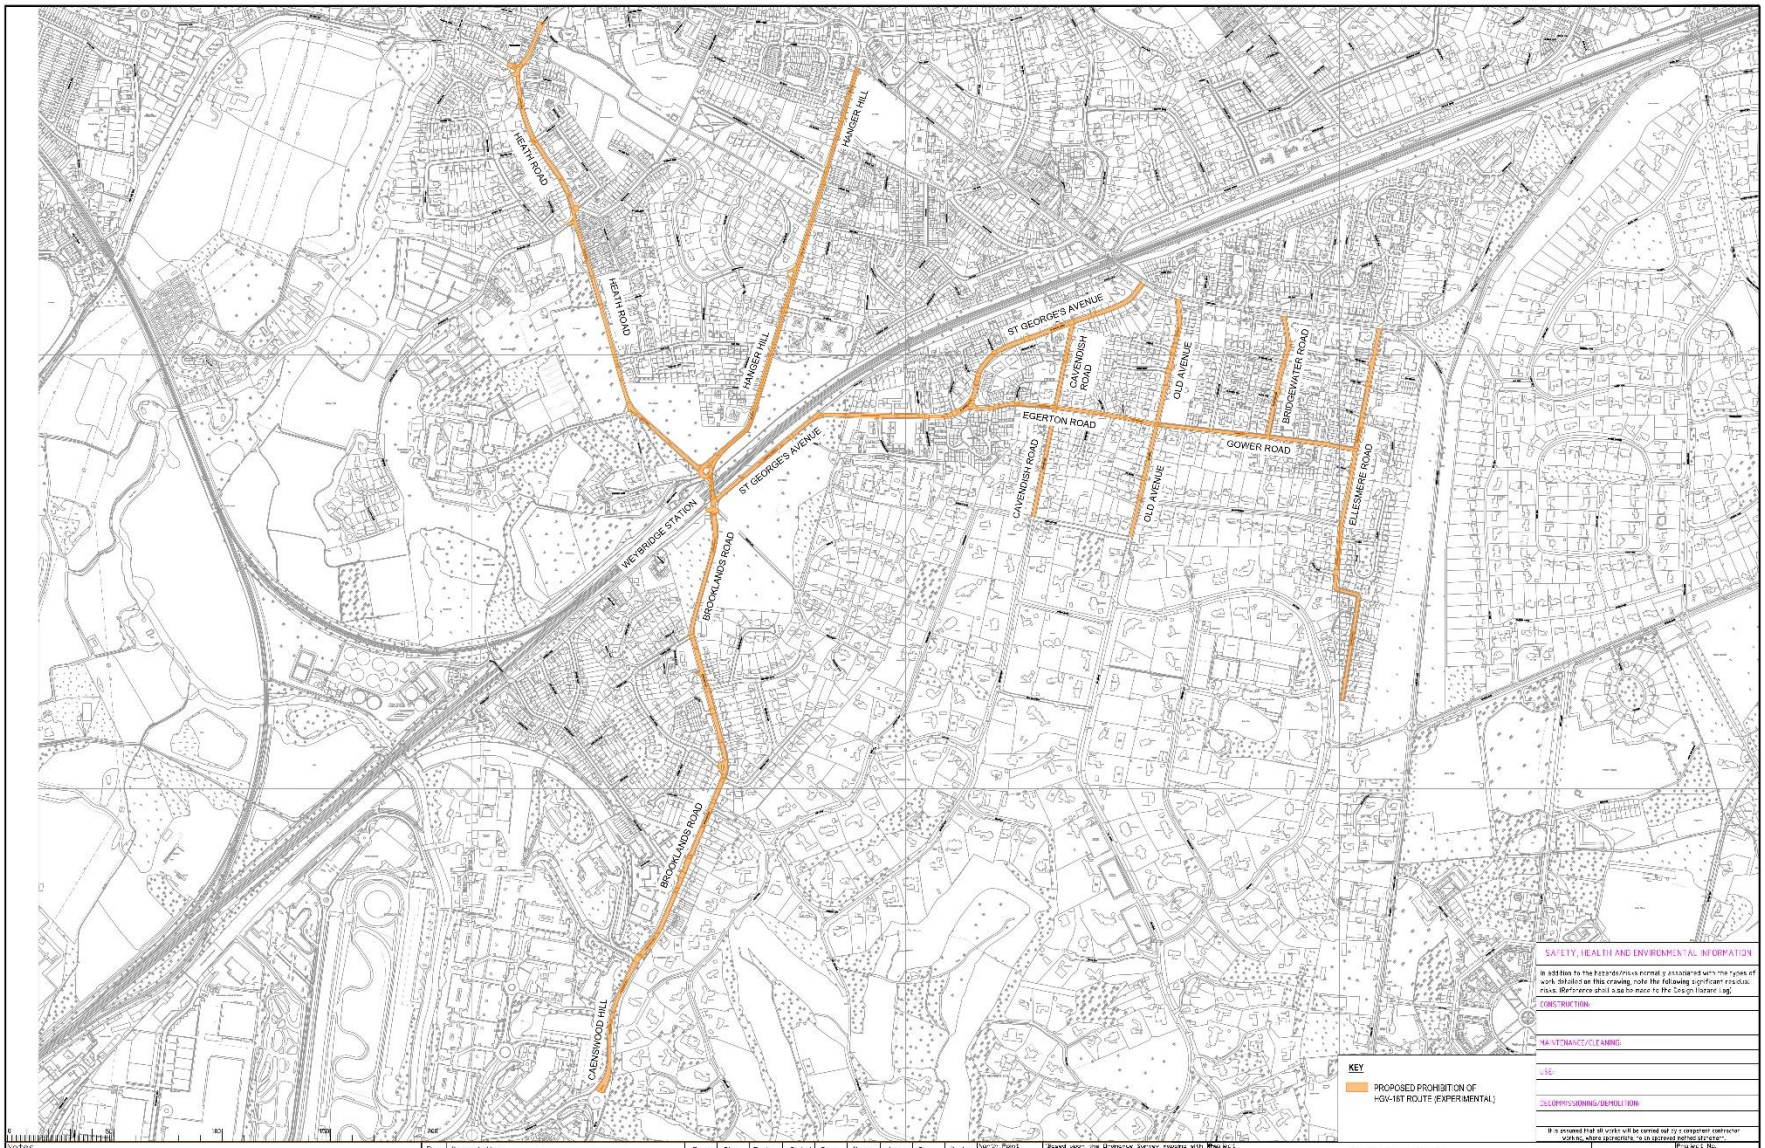

SAFETY, HEALTH AND ENVIRONMENTAL INFORMATION

In addition to the hazards/risks normally associated with the types of work detailed on this drawing, note the following significant residual risks. (Reference shall also be made to the Design Hazard Log)

CONSTRUCTION:

MAINTENANCE/CLEANING:

USE:

DECOMMISSIONING/DEMOLITION:

It is assumed that all works will be carried out by a competent contractor working, where appropriate, to an approved method statement.

Notes

Rev.	Description	Drwn	Sig.	Date	Chkd	Sig.	Date	Appr	Sig.	Date

File Name: S:\Users\shen\desktop\weybridge - HGV\weybridge - HGV.dwg

Scale: N.T.S.

Norton Point

Based upon the Ordnance Survey mapping with permission of the Controller of Her Majesty's Stationery Office. © Crown copyright. Unauthorised reproduction infringes Crown copyright and may lead to prosecution or civil proceedings. Surrey County Council LA 076072 2007.

Drawn by	SH	Sig. SH	Date 26/03/24
Checked by originator	PS	Sig. PS	Date 26/03/24
Approved by	PS	Sig. PS	Date 26/03/24

Project:

SITE EXTENTS
HGV PROHIBITION - 18T

Drawing:

SITE EXTENTS PLAN
260324-WB-001

SHEET 1 OF 1

SURREY COUNTY COUNCIL

Project No.

Contract Sheet No.

Drawing No. | Rev PD

Classification DRAFT

A1