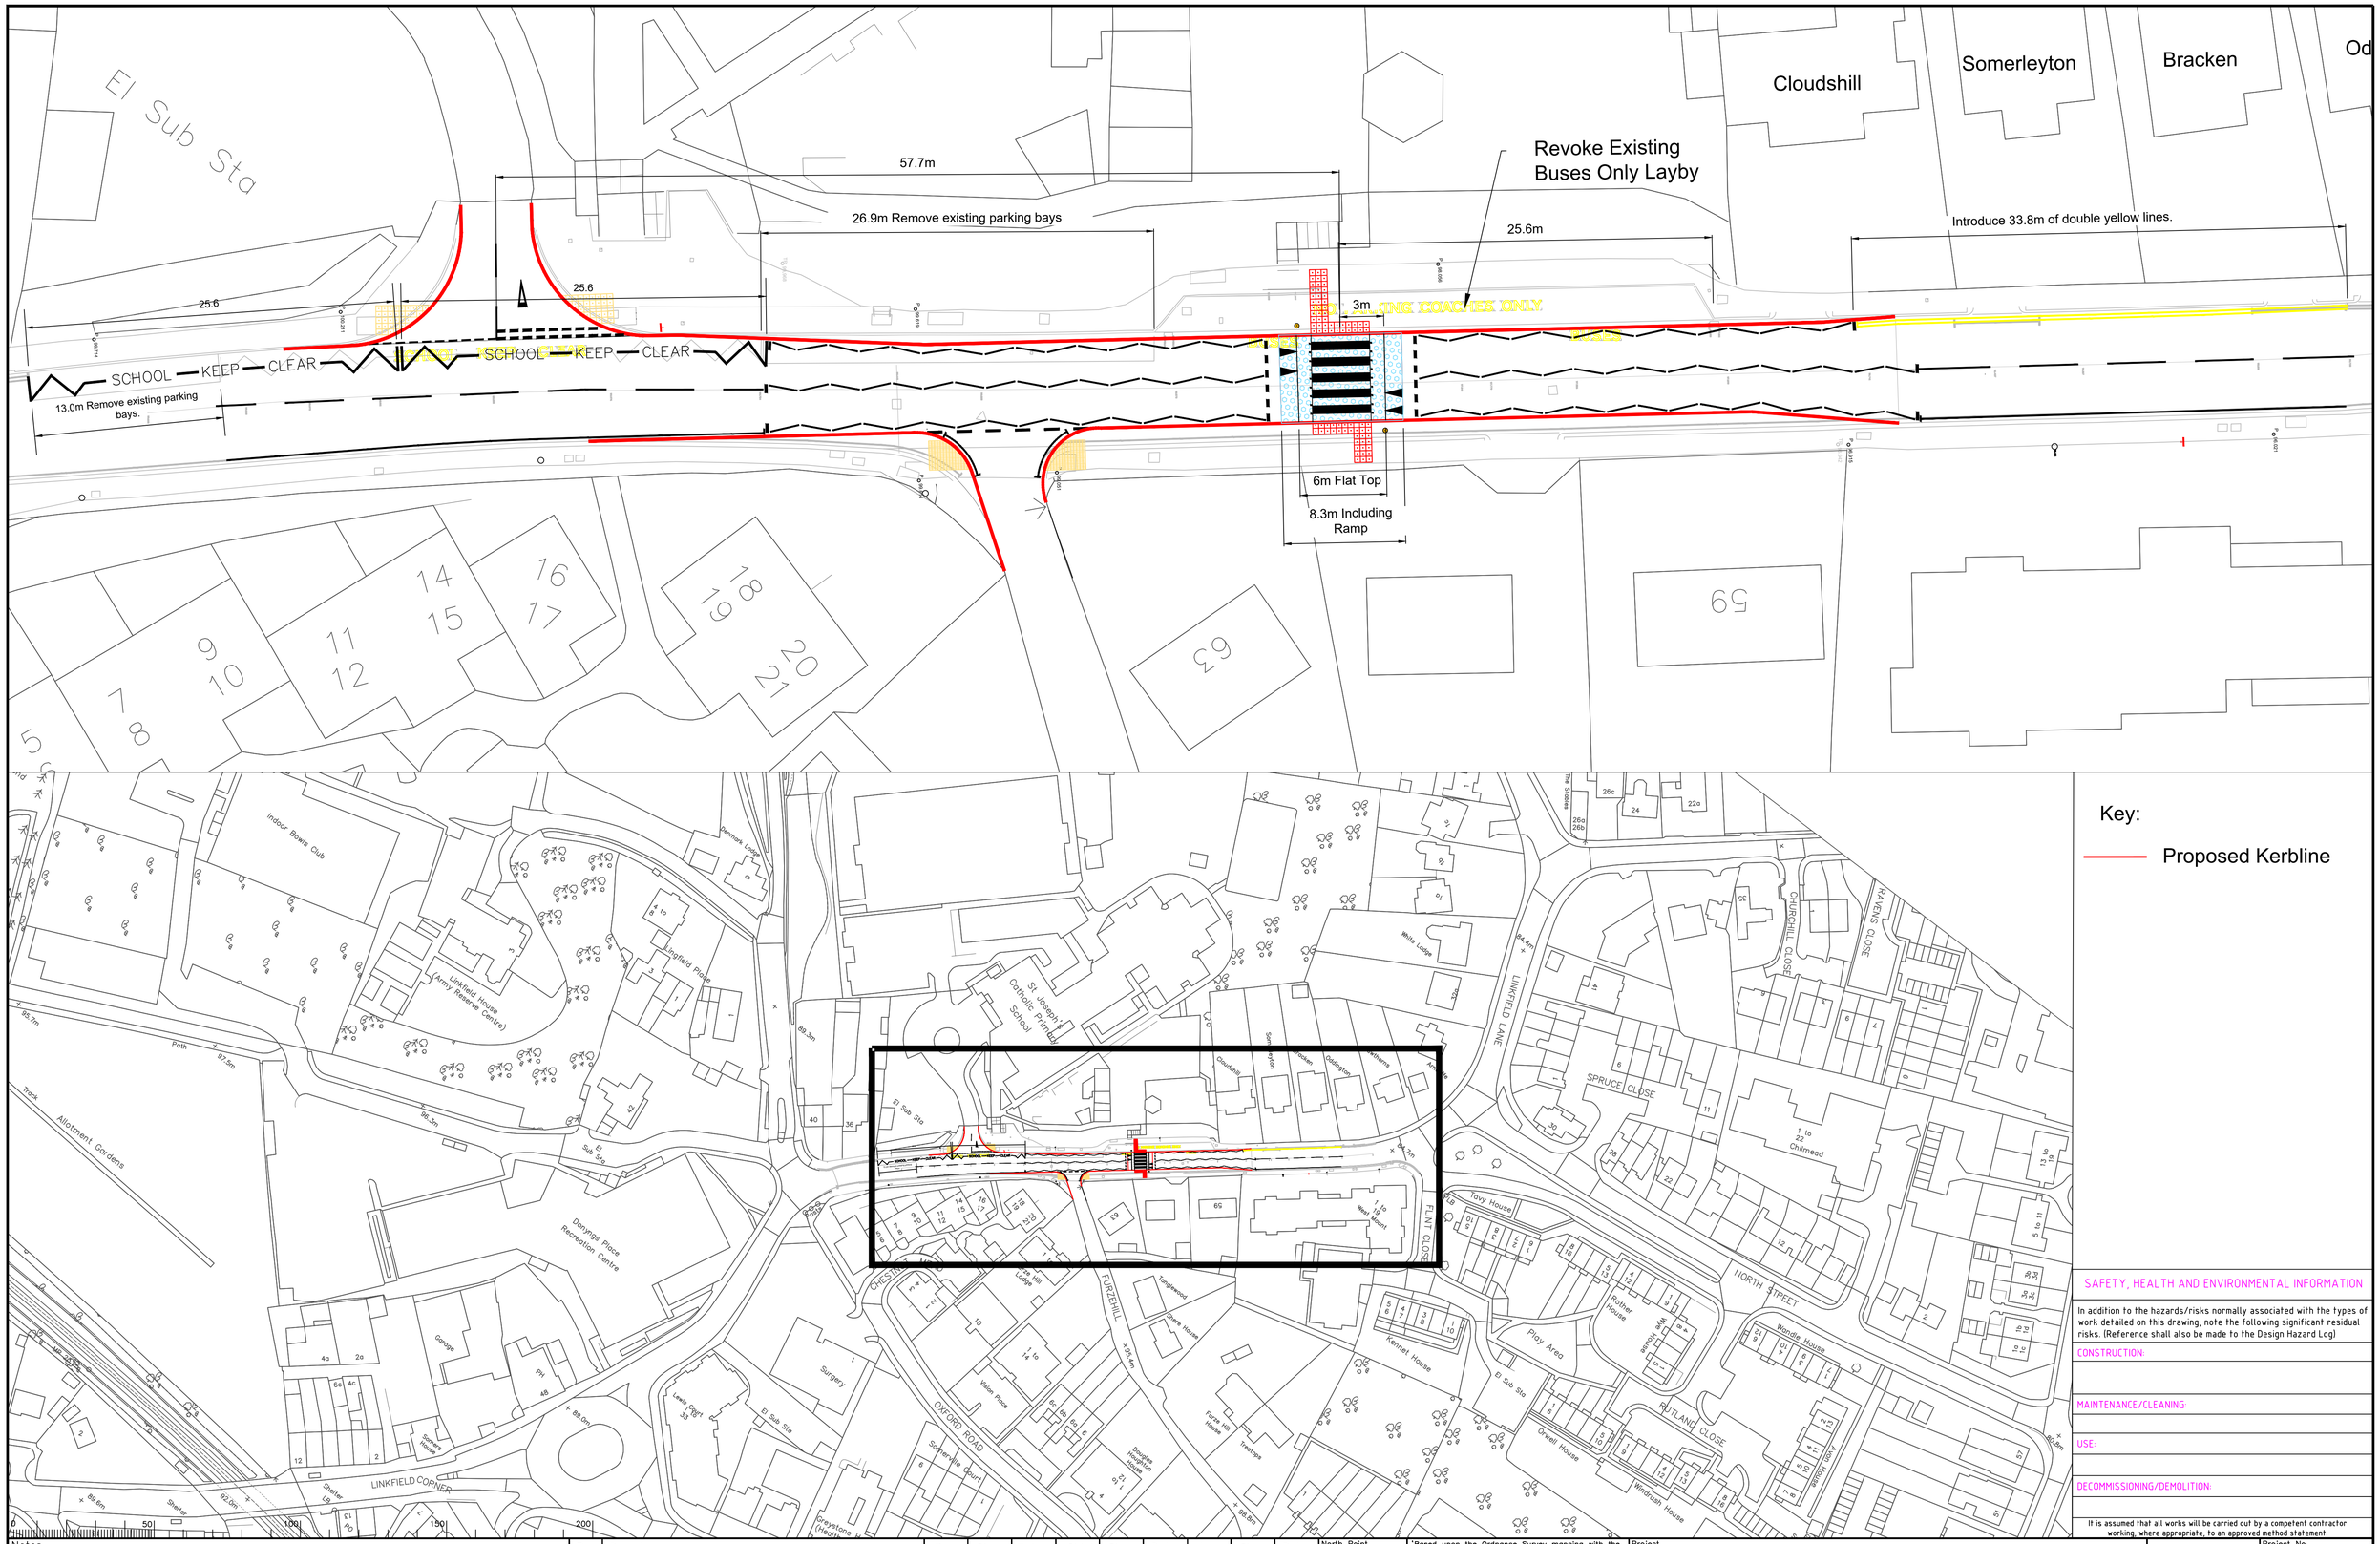
El Sub Sta
57.7m
26.9m Remove existing parking bays
25.6m
Revoke Existing
Buses Only Layby
Introduce 33.8m of double yellow lines.
25.6
25.6
SCHOOL KEEP CLEAR
SCHOOL KEEP CLEAR
13.0m Remove existing parking bays.
3m
BUS ONLY
BUSES
6m Flat Top
8.3m Including
Ramp
Cloudshill
Somerleyton
Bracken
Od
Indoor Bowls Club
Linfield House (Army Reserve Centre)
Linfield Place
Denmark Lodge
St. Joseph's Catholic Primary School
White Lodge
LUNSFIELD LANE
CHURCHILL CLOSE
PALMERS CLOSE
SPRUCE CLOSE
1 to 22 Chilmead
Path
Track
Allotment Gardens
Donyngs Place Recreation Centre
Garage
PH
Surgery
Lewis Court
Somerville Court
Dragon House
Furze Hill House
Tresteps
Tongswood
Shaws House
Yellen Place
Furze Hill Lodge
FURZEHILL
OXFORD ROAD
LINKFIELD CORNER
Shelter
Toilets
Toilets
Toilets